

THE UNITED REPUBLIC OF TANZANIA
MINISTRY OF HEALTH, COMMUNITY DEVELOPMENT, GENDER,
ELDERLY AND CHILDREN



CONTRACT DOCUMENT

SHINYANGA REGIONAL REFERRAL HOSPITAL

CONTRACT NUMBER: ME/SRRH/007/2021/2022/W/07

FOR

**PROVISION OF LABOUR FOR CONSTRUCTION OF THREE BEDROOMS STAFF HOUSE
URBAN TYPE AT SHINYANGA REGIONAL REFERRAL HOSPITAL**

EMPLOYER :

Medical Officer Incharge,
Shinyanga Regional Referral Hospital,
P.O.Box 17,
SHINYANGA.

CONTRACTOR:

Ngasamo Construction Company,
P.O.Box 453,
SHINYANGA.

MARCH 2022

Form of Agreement

This AGREEMENT (hereinafter called the "Contract") is made the 23rd day of the month of March, 2022, between, on the one hand, Medical Officer In charge Shinyanga Regional Referral Hospital P. O. Box 17 SHINYANGA (hereinafter called the "Employer") and, on the other hand, Ngasamo Construction Company Ltd P. O. Box 453 SHINYANGA (hereinafter called the "Service Provider").

WHEREAS

- (a) the Employer has requested the Service Provider to provide Labour for Carrying out the Provision of labour Costs for Construction of three bedrooms staff House Urban type at Shinyanga Regional Referral Hospital at Shinyanga Regional Referral Hospital as defined in the General Conditions of Contract attached to this Contract (hereinafter called the "Services");
- (b) the Service Provider, having represented to the Employer that they have the required professional skills, and personnel and technical resources, have agreed to provide the Services on the terms and conditions set forth in this Contract at a contract price of Tshs 17,630,000.00 (Seventy million six hundred and thirty thousand only VAT Exclusive (hereinafter called the "Contract Price"));
- (c) the Employer has set aside funds towards the cost of the Services and intends to apply a portion of the proceeds of these funds to eligible payments under this Contract, No ME/SRR/007/2021/2022/NC/07 for Provision of labour Costs for Construction of three bedrooms staff House Urban type at Shinyanga Regional Referral Hospital at Shinyanga Regional Referral Hospital it being understood that such payments will be subject, in all respects, to the terms and conditions of the Contract providing for the funds and that no party other than the Employer shall derive any rights from the Contract providing for the funds or have any claim to the funds proceeds;

NOW THEREFORE the parties hereto hereby agree as follows:

1. The following documents attached hereto shall be deemed to form an integral part of this Contract:
 - a) Contract Agreement
 - b) The General Conditions of Contract;
 - c) The Special Conditions of Contract;
 - d) The Service Provider's Tender
 - e) The Priced Activity Schedule
 - f) The Specifications (Statement of Requirements)
 - g) Service provider Legal Documents (Certificate of registration, Business license, Tax clearance, TIN/VAT Certificate CRB Registration and Power of attorney.
2. This contract will be executed by using Force Account procedures whereby the services provider will be paid for labour only and the employer will provide all the building materials to the service provider.
 - h) The Appendices:

Appendix A: Drawing

Appendix A: Drawing

Appendix B: Key Personnel

3. The mutual rights and obligations of the Employer and the Service Provider shall be as set forth in the Contract, in particular:
- i) The Service Provider shall carry out the Services in accordance with the provisions of the Contract; and
 - j) the Employer shall make payments to the Service Provider in accordance with the provisions of the Contract.

IN WITNESS WHEREOF, the Parties hereto have caused this Contract to be signed in their respective names as of the day and year first above written.

SIGNED by the said the Medical Officer In charge Shinyanga Regional Referral Hospital P. O. Box 17 SHINYANGA
For and on behalf of Employer:

Name Dr. Richard Mhangwa

Signature [Signature]

Occupation Agmoke

Date 24/03/2022

In the Presence of:

Name: Beatrice Chigo

Signature [Signature]

Designation HRD



SIGNED by the said Managing Director, Ngasamo Construction Company Ltd, P.O. Box 453 SHINYANGA for and on behalf of the Service Provider:

Name BENJAMIN R GILDO

Signature [Signature]

Occupation M.D

Date 24/3/2022

NGASAMO CONSTRUCTION CO.
P.O. BOX 453
TEL 028-2762993
SHINYANGA

In the Presence of:

Name Abdulazizi John

Signature [Signature]

Designation Witness

SHINYANGA REGIONAL REFERRAL HOSPITAL

Telegrams "AFYA" Shinyanga
Phone No: 028 -2763283
Fax No: 028 - 2763283
Email: nshinyangarrh@afya.go.tz



Regional Referral Hospital
P.O.BOX 17,
Shinyanga .
22.03.2022.

LETTER OF ACCEPTANCE:

TO: M/S NGASAMO CONSTRUCTION CO. LTD,

P.O.BOX 453,

SHINYANGA.

**RE: PROVISION OF LABOUR COSTS FOR CONSTRUCTION OF THREE
BEDROOMS STAFF HOUSE URBAN TYPE AT SHINYANGA REGIONAL
REFERRAL HOSPITAL:**

This is to notify you that your quotation dated March, 2022 for the Provision of labour costs for Construction of three Bedrooms staff house urban type at Shinyanga Regional Referral Hospital for the contract price of Tshs 17,630,000 (Seventy million six hundred and thirty thousand only) as corrected and modified in accordance with the instruction to Bidder is hereby accepted by our agency.


You are required to sign the contract Agreement and commence the services as you will be instructed from the date of signing the contract.

.....*Paul*.....

Dr.Richard Mhangwa

Acting:Medical Officer Incharge

Shinyanga Regional Referral Hospital

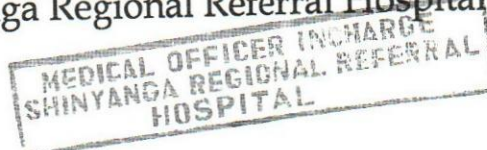

GHARAMA ZA UFUNDI WA NYUMBA YA MTUMISHI

Na	MAELEZO YA KAZI	Tsh
B	Kuchimba mashimo, kusimika mirunda, kumwaga zege, kugongelea mbao pamoja na bati pamoja na kuezeka kwenye store ya kuhifadhia material site wastani wa (5x4)m	20,000/-
C	Kuweka screed floor kwenye store ya wastani wa 5x4m	15,000/-
	Kuweka screed floor kwenye store ya wastani wa 5x4m	20,000/-
E	Kufunga milango ya bati kwenye store.	5,000/-
		60,000/-

NEASAMU CONSTRUCTION CO
 P.O. BOX 455
 TEL 020-2762993
 SHINYANGA

B/M

GHARAMA ZA UFUNDI UJENZI NYUMBA YA MTUMISHI-HOSPITALI YA RUFEE YASHINYANGA RRH


Na	AINA YA KAZI	BEI YA UFUNDI
1	Msingi wa Jengo (sub structure)	
i	Kusafisha eneo kwa kuondoa miti,visiki na kutoa uchafu eneo la ujenzi (184m ²)	100,000/-
ii	Kuchimba na kuondoa udongo wa mweusi (rutuba) wastani wa 150mm (184m ²)	700,000/-
i	Kuseti jengo	500,000/-
ii	Uchimbaji wa msingi (isizidi 1.5m)-71m ³	200,000/-
iii	Kuvunja Mawe kama yapo	350,000/-
iv	Kufukia na kushindilia msingi -33m ³	600,000/-
	Kuondoa kifusi kilichozidi na kisichohitajika eneo la ujenzi-39m ³	500,000/-
B	Usukaji wa nondo katika	
i	Nguzo mlalo za kwenye msingi (Ground beam) kulingana na mchoro.	450,000/-
C	Kufunga na kuondoa mbao	
i	Pembezoni mwa jamvi (66m)	200,000/-
ii	Pembezoni mwa nguzo mlalo za msingi pamoja-78m ²	250,000/-
D	Kumwaga zege	
i	Chini kwenye kitako cha msingi (strip foundation)-17m ³	450,000/-
iv	Katika nguzo mlalo za kwenye msingi (ground beam)-8m ³	500,000/-
v	Kwenye jamvi (oversite concrete)-150m ²	800,000/-
vi	Katika njia panda (Ramp)-1m ²	100,000/-
vi	Umwagiliaji maji	200,000/-
E	Kuta za msingi	
i	Ujenzi wa kuta za msingi (tofali za kulala)-80m ²	750,000/-


 B. M. M. M. CONSTRUCTION CO
 P.O. BOX 453
 TEL 028-2762993
 SHINYANGA


F	Upangaji na ushindiliaji	
i	Upangaji wa mawe (150m ²) na utandazaji wa DPM (500gauge)-150m ²	550,000/=
ii	Uwekaji wa kifusi na kushindilia katika misingi na kwenye jamvi kutumia Kifusi kilichokubalika (150mm) -150m ²	250,000/=
iii	Uwekaji wa sumu ya mchwa kwenye jamvi(150m ²) na pembezoni mwa kuta za msingi (66m)	150,000/=
	JUMLA KATIKA MSINGI WA JENGO (SUB STRUCTURE)	7,700,000/=

2	Kunyanyua jengo (super structure)	
A	Kusuka nondo katika	
i	Kwenye nguzo mlalo za kubeba paa (lenta)	400,000/=
ii	Katika Ramp na ngazi (steps)	100,000/=
B	Kufunga na kuondoa mbao	
i	Pembezoni mwa nguzo mlalo za kupokea paa (Roof beam)-80m	200,000/=
C	Kumwaga zege	
i	Katika Nguzo mlalo za kupokea paa (roof beams)-7m ³	350,000/=
D	Ujenzi wa kuta	
i	Uwekaji wa DPC-130m	50,000/=
ii	Katika kuta za nje-198m ²	700,000/=
iii	Katika kuta za ndani-158m ²	1,200,000/=
iv	Kuweka coping-35m	550,000/=
	JUMLA YA KUNYANYUA JENGO (SUPERSTRUCTURE)	3,550,000/=

3	Kuezeka (Roof structure)	
i	Kutengeneza kenchi za mbao kwa kufuata mchoro	800,000/=

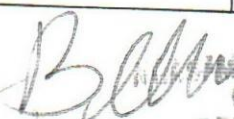
B. M. M. CONSTRUCTION CO
 P.O. BOX 453
 TEL. 020-2762993
 SHINYANGA

ii	Kupandisha kenchi za mbao kwenye jengo	200,000/-
iii	Kuezeka-210m ²	400,000/-
iv	Kufunga matega maji (gutters & downpipes) kuzunguka jengo na kulingana na mchoro.	100,000/-
	JUMLA NDOGO KUEZEKA	1,500,000/-
4	MILANGO	
i	Kufitisha fremu za milango kulingana na mchoro -147m	100,000/-
ii	Kufunga milango (shutters) pamoja na Bawaba na Vitasa vyake vyote-21Nos	200,000/-
	JUMLA NDOGO MILANGO	300,000/-
5	MADIRISHA	
i	Kufitisha madirisha ya chuma (grill)-22 kulingana na vipimo	150,000/-
	JUMLA NDOGO MADIRISHA	150,000/-
6	UMALIZIAJI (Finishing)	
A	Upigaji wa lipu pamoja kutengeneza koplo	
i	Nje ya jengo-158m ²	400,000/-
ii	Ndani ya jengo-364m ²	4150,000/-
iii	Kwenye nguzo mlalo (lenta)-80m ²	
B	Vigae kwenye Sakafu	
i	Uwekaji wa sakafu ya kupokea vigae-156m ²	50,000/-
ii	Uwekaji wa vigae pamoja na grout katika sakafu 130m ² na 26m ² kwenye vyoo pamoja na Aluminium strips (50m).	300,000/-
iii	Uwekaji wa vigae vya skirting-220m	250,000/-
iv	Uwekaji wa vigae kwenye ngazi	150,000/-
v	Uwekaji wa makabati na marble jikoni-10m ²	250,000/-
B	Vigae kwenye Ukuta	
	Uwekaji wa vigae pamoja grout katika kuta za vyooni na mabafuni (wall tiles)-110m ²	300,000/-
C	DARI	
i	Ufungaji wa mbao za dari (brandering)-533m pamoja na gypsum bords -156m ²	250,000/-

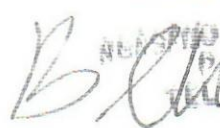
 B. Chacha
 BOX 453
 SHINYANGA

ii	Ufungaji mikanda-180m	100,000/-
iii	Uwekaji wa mlango wa dari-1(mmoja) na dari la PVC la nje - 53m ²	50,000/-
	JUMLA NDOGO YA UMALIZIAJI JENGO (FINISHING)	2,600,000/-

7	Rangi na Mapambo (painting & Decorations)	
A	Kupaka rangi ,mikono mitatu pamoja na Skimming	
	Nje ya jengo-158m ²	150,000/-
	Ndani ya jengo-444m ²	200,000/-
	Kwenye nguzo mlalo (lenta)-81m ²	20,000/-
	Fremu za milango-130m	50,000/-
	Cill za madirisha-26m	
	Kwenye dari-156m ²	200,000/-
B	Kupaka rangi ,mikono mitatu katika	
i	Msingi wa nyumba	20,000/-
ii	Fascia board na roof vent	50,000/-
iii	Madirisha ya chuma (grill)	30,000/-
	JUMLA NDOGO YA RANGI NA MAPAMBO	720,000/-
8	UMEME (electrical installation)	
i	Usukaji wa umeme awamu ya kwanza (conduit na box) hii ikujumuisha na pointi za DP za AC pamoja na uwekaji wa panel zote (back boxes) kulingana na mchoro wa engineer wa services kulingana na mchoro	70,000/-
ii	Usukaji wa umeme awamu ya pili (2 nd fix) kulingana na mchoro	200,000/-
iii	Ufungaji wa vifaa vyote vya umeme (fittings) kulingana na mchoro	150,000/-
iv	Kuandaa nyaraka za kukabidhi kazi kama Michoro ya kama ilivyojengwa, test results na ripoti za mafunzo ya utumiaji wa mfumo.	100,000/-
	JUMLA NDOGO UMEME (ELECTRICAL INSTALLATION)	520,000/-


 BELM CONSTRUCTION CO
 P.O. BOX 453
 TEL 020-2702893
 SHINYANGA

12	MIFUMO YA MAJI SAFI NA MAJI TAKA (WATER SUPPLY AND SEWERAGE SYSTEM).	
i	Ufungaji bomba awamu ya kwanza (kuchimbia bomba) 1 st fix	50,000/-
ii	Ufungaji wa vifaa vyote vya bomba (kama vyoo, HWB, shattaf, watertaps, soap holder nk)	100,000/-
iii	Kuunganisha maji kwenye jengo	30,000/-
iii	Uchimbaji wa wa mashimo ya maji taka (septic and soak away tanks)	200,000/-
iv	Ujenzi wa mashimo ya taka pamoja na chembazake, kufitisha mifuniko yake ya chuma na kufanyia finishings.	150,000/-
	JUMLA NDOGO MIFUMO YA MAJI SAFI NA MAJI TAKA	530,000/-


NGASAMU CONSTRUCTION CO
P.O. BOX 453
TEL 020-2762993
SHINYANGA



B. M.



SUMMARY YA JENGO LA NYUMBA YA MTUMISHI


A	Jumla ya gharama za awali (preliminaries)	60,000/=
B	GHARAMA ZA UFUNDI KWENYE JENGO	
1	Jumla katika msingi wa jengo (sub structure)	7,700,000/=
2	Jumla ya kunyanyua jengo (superstructure)	3,550,000/=
3	Jumla ndogo kuezeka (Roofing and covering)	1,500,000/=
4	Jumla ndogo milango	300,000/=
5	Jumla ndogo madirisha	150,000/=
6	Jumla ndogo ya umaliziaji jengo (finishing)	2,600,000/=
7	Jumla ndogo ya rangi na mapambo	720,000/=
8	Jumla ndogo umeme (electrical installation)	520,000/=
9	Jumla ndogo mifumo ya maji safi na maji taka	530,000
	JUMLA KUU YA GHARAMA ZA UFUNDI JENGO LA NYUMBA YA MTUMISHI	17,630,000/=

B. Ellm

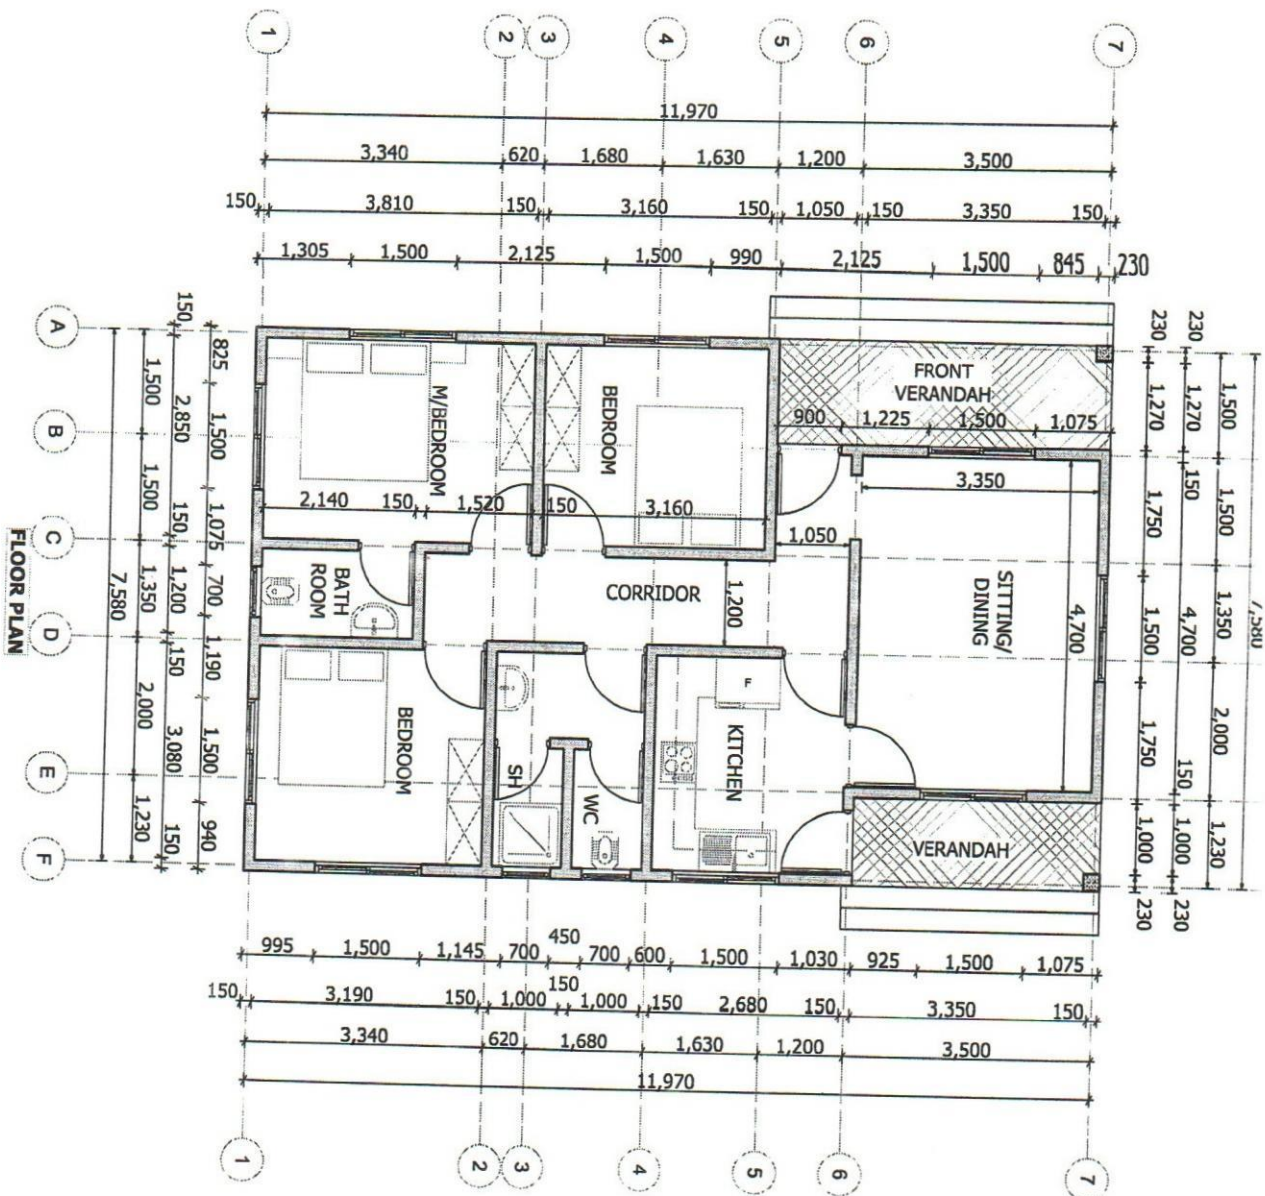

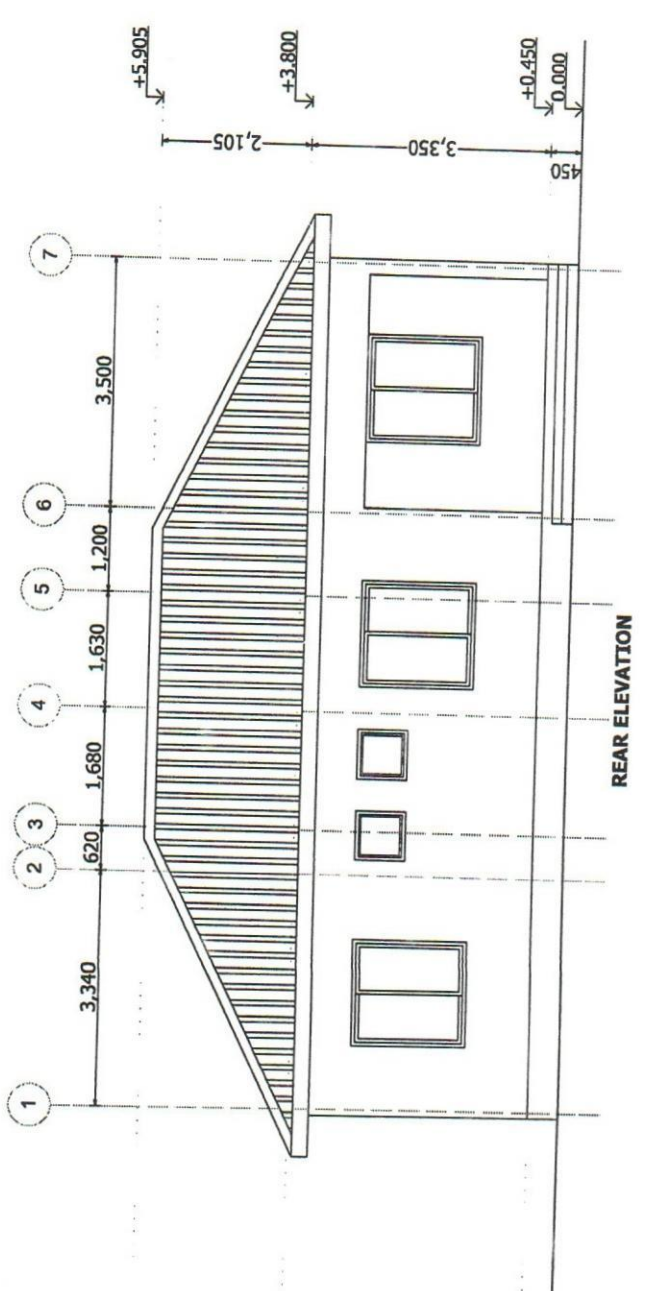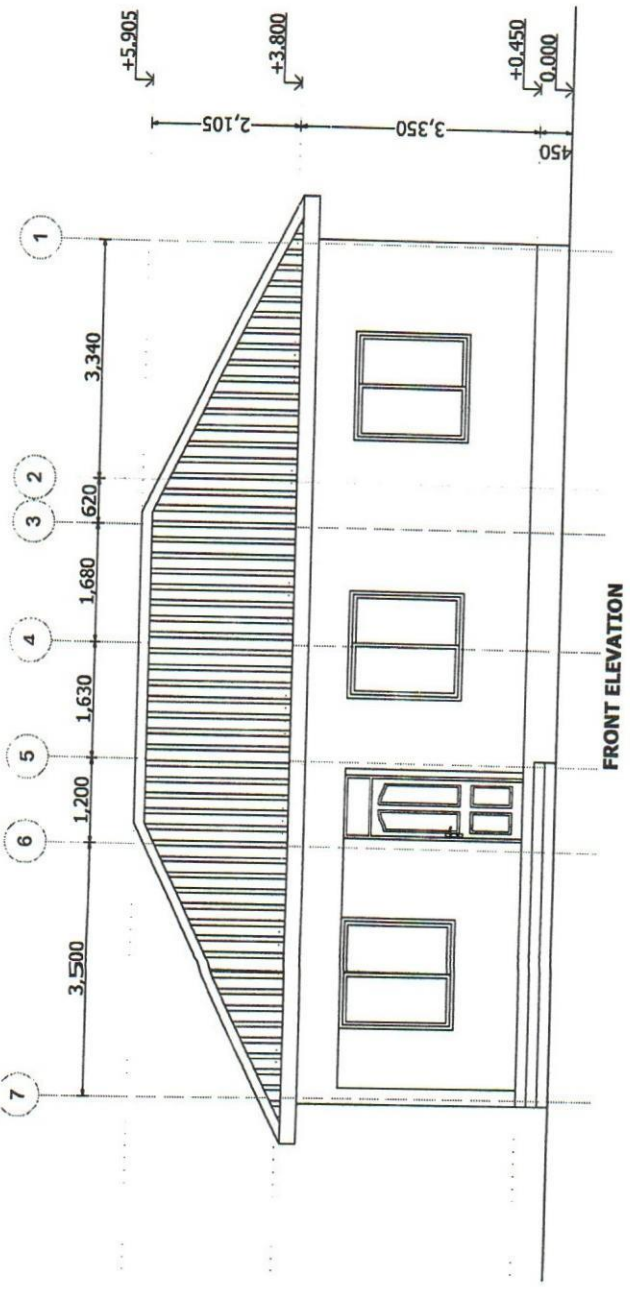

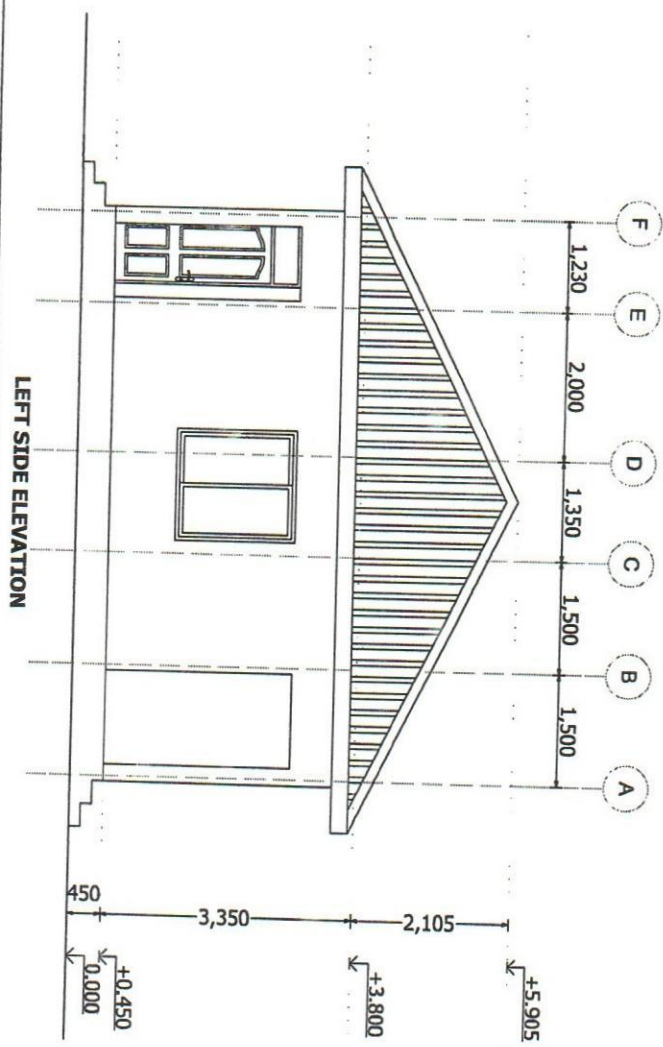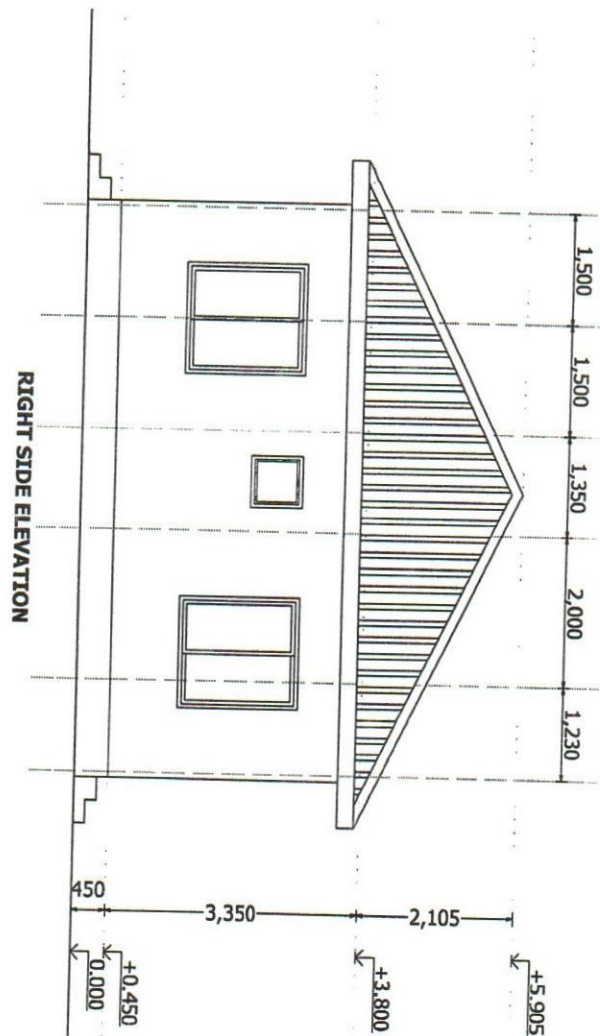

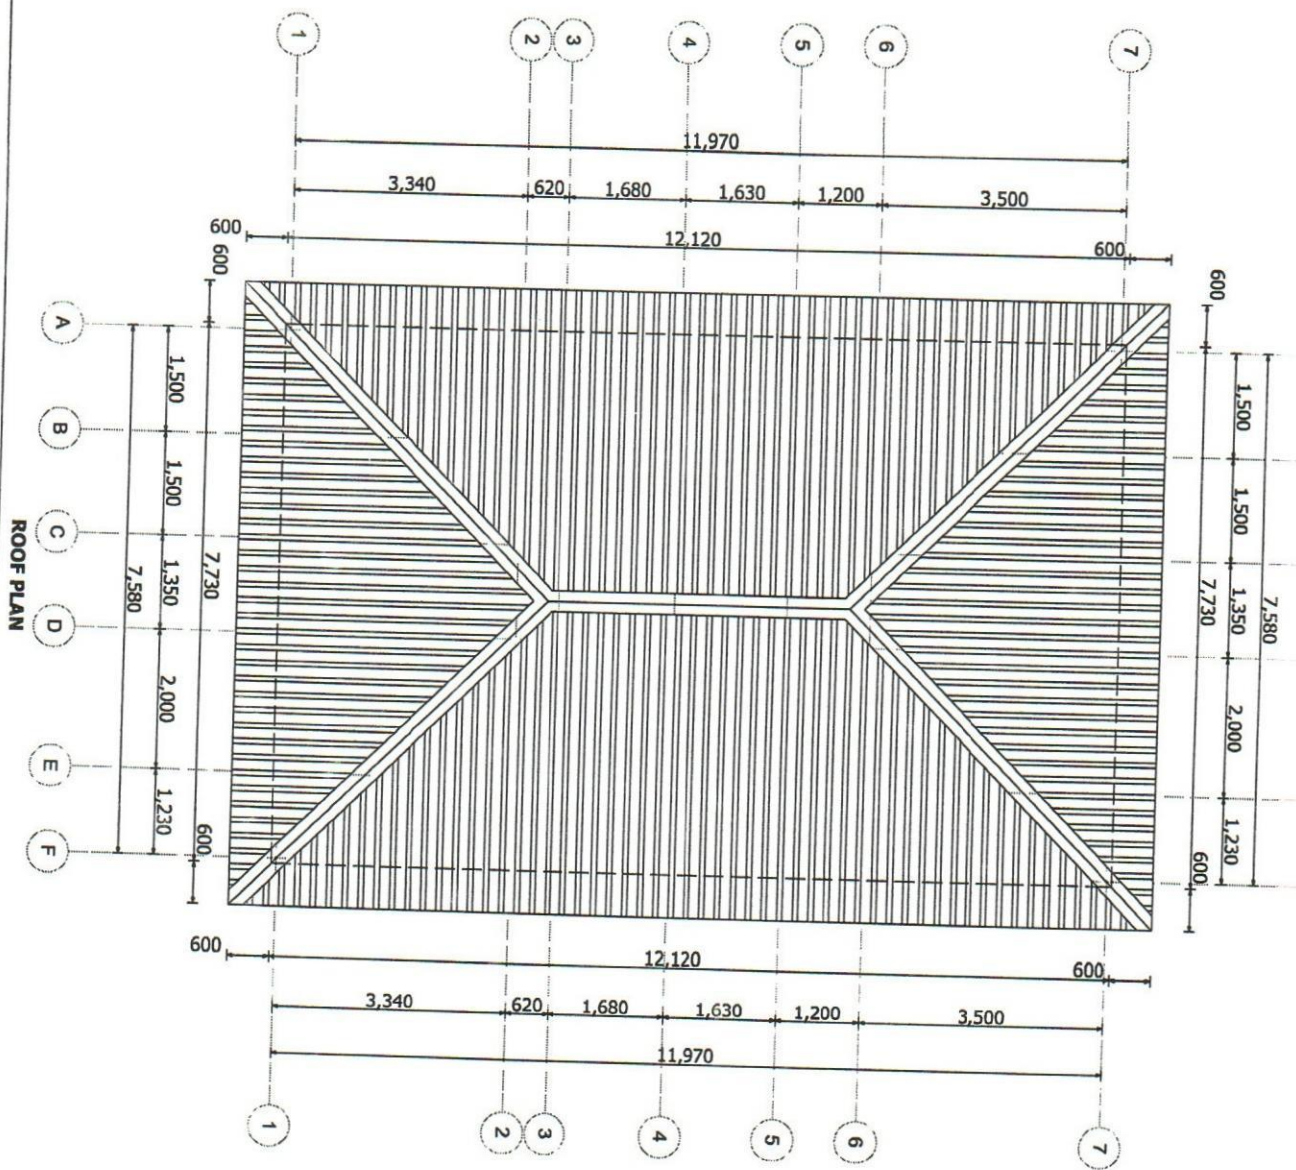

**THE UNITED REPUBLIC OF TANZANIA
MINISTRY OF HEALTH, COMMUNITY DEVELOPMENT, GENDER,
ELDERLY AND CHILDREN**



CONTRACT DOCUMENT

SHINYANGA REGIONAL REFERRAL HOSPITAL

CONTRACT NUMBER: ME/SRRH/007/2021/2022/NW/08

FOR

**PROVISION OF LABOUR FOR PROPOSED CONSTRUCTION OF X-RAY AND CT-SCAN
BUILDING AT SHINYANGA REGIONAL REFERRAL HOSPITAL**

EMPLOYER :

Medical Officer Incharge,
Shinyanga Regional Referral Hospital,
P.O.Box 17,
SHINYANGA

CONTRACTOR:

Nlungamo Investment Company Ltd
P.O.Box 2193
SHINYANGA.

MARCH 2022

Appendix B: Key Personnel

3. The mutual rights and obligations of the Employer and the Service Provider shall be as set forth in the Contract, in particular:
- a) The Service Provider shall carry out the Services in accordance with the provisions of the Contract; and
 - b) the Employer shall make payments to the Service Provider in accordance with the provisions of the Contract.

IN WITNESS WHEREOF, the Parties hereto have caused this Contract to be signed in their respective names as of the day and year first above written.

SIGNED by the said the Medical Officer In charge Shinyanga Regional Referral Hospital P. O. Box 17 SHINYANGA For and on behalf of Employer:

Name Dr. Richard Mhangwa

Signature [Signature]

Occupation Ag. M.O.

Date 24/03/2022

In the Presence of:

Name Beatrice Chero

Signature [Signature]

Designation HBO



SIGNED by the said Managing Director, Ntungamo Investment Company Ltd, P.O. Box 2193 SHINYANGA for and on behalf of the Service Provider:

Name GERAS MOLAND Kumbela

Signature [Signature]

Occupation AG M.D


Date 24/03/2022

In the Presence of:

Name Kato Leopold

Signature [Signature]

Designation Fundi

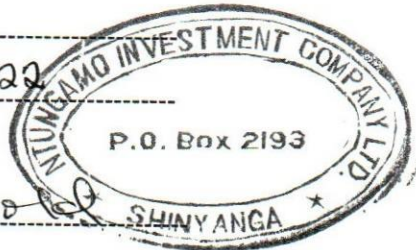

SHINYANGA REGIONAL REFERRAL HOSPITAL

Telegrams "AFYA" Shinyanga
Phone No: 028 -2763283
Fax No: 028 - 2763283
Email: nshinyangarrh@afya.go.tz



Regional Referral Hospital
P.O.BOX 17,
Shinyanga .
22.03.2022.

LETTER OF ACCEPTANCE:

TO: M/S NTUNGAMO INVESTMENT COMPANY LTD,
P.O.BOX 2193,
SHINYANGA.

RE: PROVISION OF LABOUR FOR PROPOSED CONSTRUCTION OF X-RAY AND
CT-SCAN BUILDING AT SHINYANGA REGIONAL REFERRAL HOSPITAL:

This is to notify you that your quotation dated March, 2022 for the Provision of Labour for Proposed Construction of X-Ray and Ct-Scan Building at Shinyanga Regional Referral Hospital for the contract price of Tshs 55,365,000 (Fifty-five million three hundred sixty-five thousand only) as corrected and modified in accordance with the instruction to Bidder is hereby accepted by our agency.

You are required to sign the contract Agreement and commence the services as you will be instructed from the date of signing the contract.

.....*Bul*.....

Dr.Richard Mhangwa


Acting:Medical Officer Incharge

Shinyanga Regional Referral Hospital

MEDICAL OFFICER INCHARGE
SHINYANGA REGIONAL REFERRAL
HOSPITAL

SECTION IV: GENERAL CONDITIONS OF CONTRACT

**GHARAMA ZA AWALI (*PRELIMINARIES*) JENGO LA
RADIOLOJIA-SCHEDULE OF LABOUR**

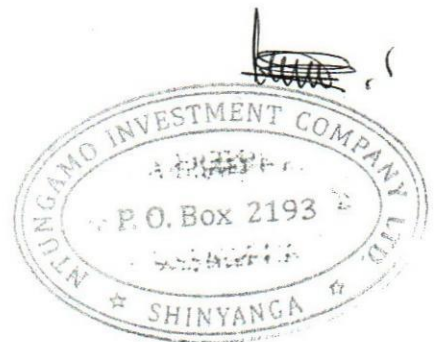

Na	MAELEZO YA KAZI	Tsh
B	Kuchimba mashimo, kusimika mirunda, kumwaga zege, kugongelea mbao pamoja na bati pamoja na kuezeka kwenye store ya kuhifadha material site, wastani wa (5x4)m	300,000/-
C	Kuweka screed floor kwenye store ya wastani wa 5x4m	100,000/-
	Kuweka screed floor kwenye store ya wastani wa 5x4m	100,000/-
E	Kufunga milango ya bati kwenye store.	50,000/-
	Jumla	550,000/-

[Handwritten signature]




GHARAMA ZA UFUNDI WA JENGO LA RADIOLOJIA



GHARAMA ZA UFUNDI UJENZI WA JENGO LA RADIOLOJIA-HOSPITALI YA RUFAA YASHINYANGA RRH


Na	AINA YA KAZI	BEI YA UFUNDI
1	Msingi wa Jengo (sub structure)	
i	Kusafisha eneo kwa kuondoa miti, visiki na kutoa uchafu eneo la ujenzi (257m ²)	300,000/=
ii	Kuchimba na kuondoa udongo wa mweusi (rutuba) wastani wa 150mm (257m ²)	300,000/=
i	Kuseti jengo	400,000/=
ii	Uchimbaji wa msingi (isizidi 1.5m)-50m ³	450,000/=
	Uchimbaji wa mashimo ya nguzo (isizidi 1.5m)-1m ³	200,000/=
ii	Kuvunja Mawe kama yapo	150,000/=
iii	Kufukia na kushindilia msingi -23m ³	250,000/=
	Kuondoa kifusi kilichozidi na kisichohitajika eneo la ujenzi-28m ³	200,000/=
B	Usukaji wa nondo katika	
i	Kitako cha nguzo (column base) kulingana na mchoro	150,000/=
ii	Nguzo wa wima za msingi (column starter) kulingana na mchoro	200,000/=
iii	Nguzo mlalo za kwenye msingi (Ground beam) kulingana na mchoro.	1,200,000/=
C	Kufunga na kuondoa mbao	
i	Pembezoni mwa jamvi (60m)	800,000/=
ii	Pembezoni mwa nguzo wima za msingi, pembezoni mwa nguzo mlalo za msingi pamoja na pembeni mwa kitako cha nguzo (column base)-75m ²	750,000/=
D	Kumwaga zege	
i	Chini kwenye kitako cha msingi (strip foundation)-21m ³	2,000,000/=
ii	Chini kwenye kitakocha nguzo (column base)-1m ³	200,000/=
iii	Katika nguzo wima za awali (column starter)-1m ³	200,000/=
iv	Katika nguzo mlalo za kwenye msingi (ground beam)-8m ³	950,000/=

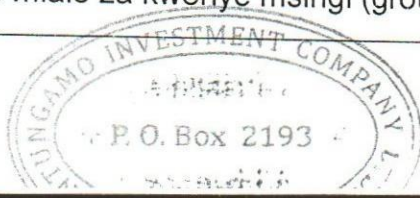

[Handwritten signature]

v	Kwenye jamvi (oversite concrete)-211m ²	3,000,000/=
vi	Katika njia panda (Ramp)-8m ²	500,000/=
vi	Umwagiliaji maji	200,000/=
E	Kuta za msingi	
i	Ujenzi wa kuta za msingi (tofali za kulala)-85m ²	1,200,000/=
F	Upangaji na ushindiliaji	
i	Upangaji wa mawe(178m ²) na utandazaji wa DPM (500gauge)-211m ²	750,000/=
ii	Uwekaji wa kifusi nkushindilia katika misingi,mashimo ya nguzo na na kwenye jamvi kutumia Kifusi kilichokubalika (300mm) - 178m ²	500,000/=
iii	Uwekaji wa sumu ya mchwa kwenye jamvi(178m ²) na pembezoni mwa kuta za msingi (21m)	100,000/=
	JUMLA KATIKA MSINGI WA JENGO (SUB STRUCTURE)	14,950,000/=


2	Kunyanyua jengo (super structure)	
A	Kusuka nondo katika	
i	Nguzo wima Kutoka kwenye jamvi hadi katika nguzo mlaloza kupokea paa (roof beam)	200,000/=
ii	Kwenye nguzo mlalo	1,800,000/=
iii	Katika Ramp na ngazi (steps)	150,000/=
B	Kufunga na kuondoa mbao	
i	Katika nguzo wima Kutoka kwenye jamvi hadi kwenye nguzo mlalo za kupokea paa-16m ²	350,000/=
ii	Katika pande za wima za Nguzo mlalo za kupokea paa (Roof beam)-73m ²	800,000/=
	Kwa chini mwa Nguzo mlalo za kupokea paa (Roof beam)-26m	400,000/=
iv	Katika Ramp ngazi (steps) na Cill za madirisha 26m	500,000/=
C	Kumwaga zege	

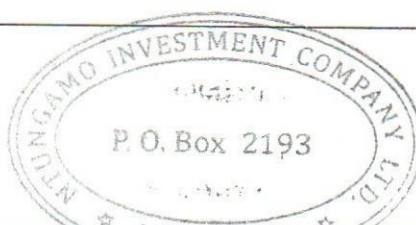

[Handwritten signature]


i	Katika nguzo wima Kutoka kwenye jamvi hadi kwenye nguzo mlalo za kupokea paa (Roof beam)-1m ³	150,000/=
ii	Katika Nguzo mlalo za kupokea paa (roof beams)-7m ³	1,500,000/=
iii	Katika Ramp na ngazi (steps)-1m ³	150,000/=
D Ujenzi wa kuta		
i	Uwekaji wa DPC-108m	200,000/=
ii	Katika kuta za nje-82m ²	950,000/=
iii	Katika kuta za ndani-249m ²	2800,000/=
	JUMLA YA KUNYANYUA JENGO (SUPERSTRUCTURE)	9,950,000/=

3	Kuezeka (Roof structure)	
i	Kutengeneza kenchi za mbao kwa kufuata mchoro	600,000/=
ii	Kupandisha kenchi za mbao kwenye jengo	400,000/=
iii	Kuezeka-229m ²	1,100,000/=
iv	Kufunga matega maji (gutters & downpipes) kuzunguka jengo na kulingana na mchoro.	300,000/=
	JUMLA NDOGO KUEZEKA	2,400,000/=
4	MILANGO	
i	Kufitisha fremu za milango kulingana na mchoro -71m	250,000/=
ii	Kuweka urembo wa pembeni mwa fremu za mbao (Architrave)-65m	200,000/=
iii	Kufunga milango (shutters) pamoja na bawaba na Vitasa vyake vyote-9Nos	360,000/=
iv	Kufunga mlango wa Steel X-ray	300,000/=
v	Kuweka majina kwenye milango yote pamoja na Alama kwenye milango na maeneo yatakayotakiwa (Name plates and Signs)	500,000/=
	JUMLA NDOGO MILANGO	1,610,000/=

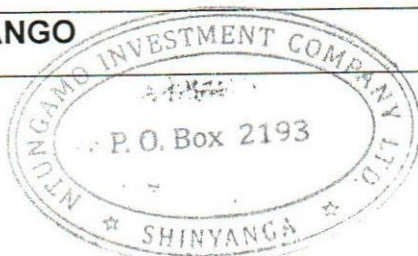

[Handwritten signature]

5	MADIRSHA	
i	Kufitisha madirisha ya chuma (grill)-7 kulingana na vipimo	210,000/=
	JUMLA NDOGO MADIRISHA	210,000/=
6	UMALIZIAJI (Finishing)	
A	Upigaji wa lipu pamoja kutengeneza koplo	
i	Nje ya jengo-219m ²	
ii	Ndani ya jengo-521m ²	1,200,000/=
iii	Nguzo wima-10m ²	2,150,000/=
iii	Kwenye kuta za Varanda-15m ²	200,000/=
iii	Kwenye nguzo mlalo (lenta)-9m ²	250,000/=
	Nguzo za mbele za jengo-15m ²	200,000/=
B	Vigae kwenye Sakafu	250,000/=
i	Uwekaji wa sakafu ya kupokea vigae-211m ²	
ii	Uwekaji wa vigae pamoja na grout katika sakafu (floor tiles)-211m ²	840,000/=
iii	Uwekaji wa vigae vya skirting-203m	1,500,000/=
iv	Uwekaji wa vigae kwenye ngazi-39m	350,000/=
v	Uwekaji wa vigae kwenye ngazi mlalo(Ramp)-11m ²	200,000/=
		150,000/=
B	Vigae kwenye Ukuta	
	Uwekaji wa vigae pamoja grout katika kuta za vyooni na mabafuni (wall tiles)-101m ²	650,000/=
C	DARI	
i	Ufungaji wa mbao za dari (brandering) pamoja na gypsum bords -211m ²	1,200,000/=
ii	Ufungaji mikanda-266m	250,000/=
iii	Uwekaji wa mlango wa dari-1(mmoja)	30,000/=
	JUMLA NDOGO YA UMALIZIAJI JENGO (FINISHING)	9,420,000/=

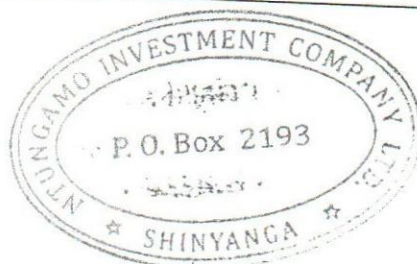


[Handwritten signature]

7	Rangi na Mapambo (painting & Decorations)	
A	Kupaka rangi ,mikono mitatu pamoja na Skimming	
	Nje ya jengo-219m ²	450,000/=
	Ndani ya jengo-789m ²	1,600,000/=
	Nguzo wimaza mbele-10m ²	50,000/=
	Kwenye kuta za Varanda-15m ²	100,000/=
	Kwenye nguzo mlalo (lenta)-11m ²	100,000/=
	Fremu za milango-51m	100,000/=
	Cill za madirisha-26m	150,000/=
	Kwenye dari-211m ²	740,000/=
B	Kupaka rangi ,mikono mitatu katika	
i	Msingi wa nyumba	150,000/=
ii	Fascia board na roof vent	50,000/=
iii	Madirisha ya chuma (grill)	250,000/=
	JUMLA NDOGO YA RANGI NA MAPAMBO	3,400,000/=
8	UMEME (electrical installation)	
i	Usukaji wa umeme awamu ya kwanza (conduit na box) hii ikujumuisha na pointi za DP za AC, ICT etc, pamoja na uwekaji wa panel zote kulingana na mchoro wa engineer wa services kulingana na mchoro	300,000/=
ii	Usukaji wa umeme awamu ya pili (2 nd fix) kulingana na mchoro	1500,000/=
iii	Ufungaji wa vifaa vyote vya umeme (fittings) kulingana na mchoro	1,000,000/=
iv	Kuandaa nyaraka za kukabidhi kazi kama Michoro ya kama ilivyojengwa, test results na ripoti za mafunzo ya utumiaji wa mfumo.	200,000/=
	JUMLA NDOGO UMEME (ELECTRICAL INSTALLATION)	3,000,000/=
10	ICT INSTALLATION	
i	Usukaji wa mfumo wa ICT (2 nd fix) kulingana na mchoro	500,000/=
ii	Ufungaji wa vifaa vyote vya ICT (fittings) kulingana na mchoro	1500,000/=



[Handwritten signature]

ii	Kuandaa nyaraka za kukabidhi kazi kama Michoro ya kama ilivyojengwa, test results na ripoti za mafunzo ya utumiaji wa mfumo.	300,000/=
	JUMLA NDOGO ICT INSTALLATION	2300,000/=
11	AC INSTALLATION	
i	Uwekaji wa pipe za AC (Copper pipe) awamu ya kwanza.	500,000/=
ii	Ufungaji wa indoor na outdoor machines za AC pamoja na vifaa vingine vya AC kulingana na mchoro wa service engineer	800,000/=
iii	Kuandaa nyaraka za kukabidhi kazi kama Michoro ya kama ilivyojengwa, test results na ripoti za mafunzo ya utumiaji wa mfumo.	300,000/=
12	MIFUMO YA MAJI SAFI NA MAJI TAKA (WATER SUPPLY AND SEWERAGE SYSTEM).	
i	Ufungaji bomba awamu ya kwanza (kuchimbia bomba) 1 st fix	300,000/=
ii	Ufungaji wa vifaa vyote vya bomba (kama vyoo, HWB, shattaf, watertaps, soap holder nk)	400,000/=
iii	Kuunganisha maji kwenye jengo	500,000/=
iii	Uchimbaji wa wa mashimo ya maji taka (septic and soak away tanks)	700,000/=
iv	Ujenzi wa mashimo ya taka pamoja na chembazake, kufitisha mifuniko yake ya chuma na kufanyia finishings.	3,175,000/=
	JUMLA NDOGO MIFUMO YA MAJI SAFI NA MAJI TAKA	5,075,000/=
11	MIFUMO YA KUPMBANA NA MOTO (FIREFIGHTING SYSTEM).	
	Uandaji wa mazingira ya uwekaji wa fire extinguisher	600,000/=
	Ufungaji wa Portable fire extinguishers	300,000/=
	<i>NB kazi hii ni specialized type of work</i>	
	JUMLA NDOGO YA MIFUMO YA KUPMBANA NA MOTO (FIREFIGHTING SYSTEM).	900,000/=

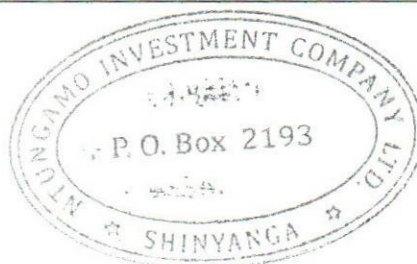

[Signature] :


SUMMARY YA JENGO LA RADIOLOJIA


A	Jumla ya gharama za awali (preliminaries)	550,000/-
B	GHARAMA ZA UFUNDI KWENYE JENGO	
1	Jumla katika msingi wa jengo (sub structure)	14,950,000/-
2	Jumla ya kunyanyua jengo (superstructure)	9,950,000/-
3	Jumla ndogo kuezeka (Roofing and covering)	2,400,000/-
4	Jumla ndogo milango	1,610,000/-
5	Jumla ndogo madirisha	210,000/-
6	Jumla ndogo ya umaliziaji jengo (finishing)	9,420,000/-
7	Jumla ndogo ya rangi na mapambo	3,400,000/-
8	Jumla ndogo umeme (electrical installation)	3,000,000/-
9	Jumla ndogo Tehama (ICT installation)	2,300,000/-
10	Jumla ndogo AC installation	1,600,000/-
11	Jumla ndogo mifumo ya maji safi na maji taka	5,075,000/-
12	Jumla ndogo ya mifumo ya Kupambana na moto	900,000/-
	JUMLA KUU YA GHARAMA ZA UFUNDI JENGO LA RADIOLOJIA	55,365,000/-



[Handwritten signature]

LEGEND - AIR CONDITIONING AND MECH. VENTILATION

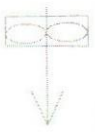S/No.	DESCRIPTION	SYMBOLS
1.	Single split, Outdoor Unit	
2.	Indoor unit, wall mounted type	
3.	Extract Fan	
4.	Condensate Drainage pipe	_____
5.	Refrigerant pipe	_____

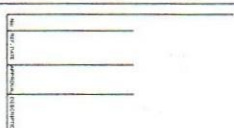

- ☐ FOR TENDER
- ☐ FOR INFORMATION
- ☐ FOR BUILDING PERMIT
- ☐ FOR APPROVAL
- ☐ FOR CONSTRUCTION


PROPOSED
CONSTRUCTION OF
X-RAY AND CT SCAN
BUILDING



THE MINISTRY OF
HEALTH, COMMUNITY
DEVELOPMENT, GENDER,
ELDERLY AND CHILDREN
(MHCDEC)
No. 10, Maldives
PO BOX 141, 40178
DODDARA,
Tel: +255-22-2342005
Email: pmh@ma.gov.mv
Web: www.mh.gov.mv

LEGEND
AIR CONDITIONING LAYOUT

SCALE	DATE	DRAWN	DESIGN	CHECKED
NTS	NOV 2021	S.D	S.D	E.M

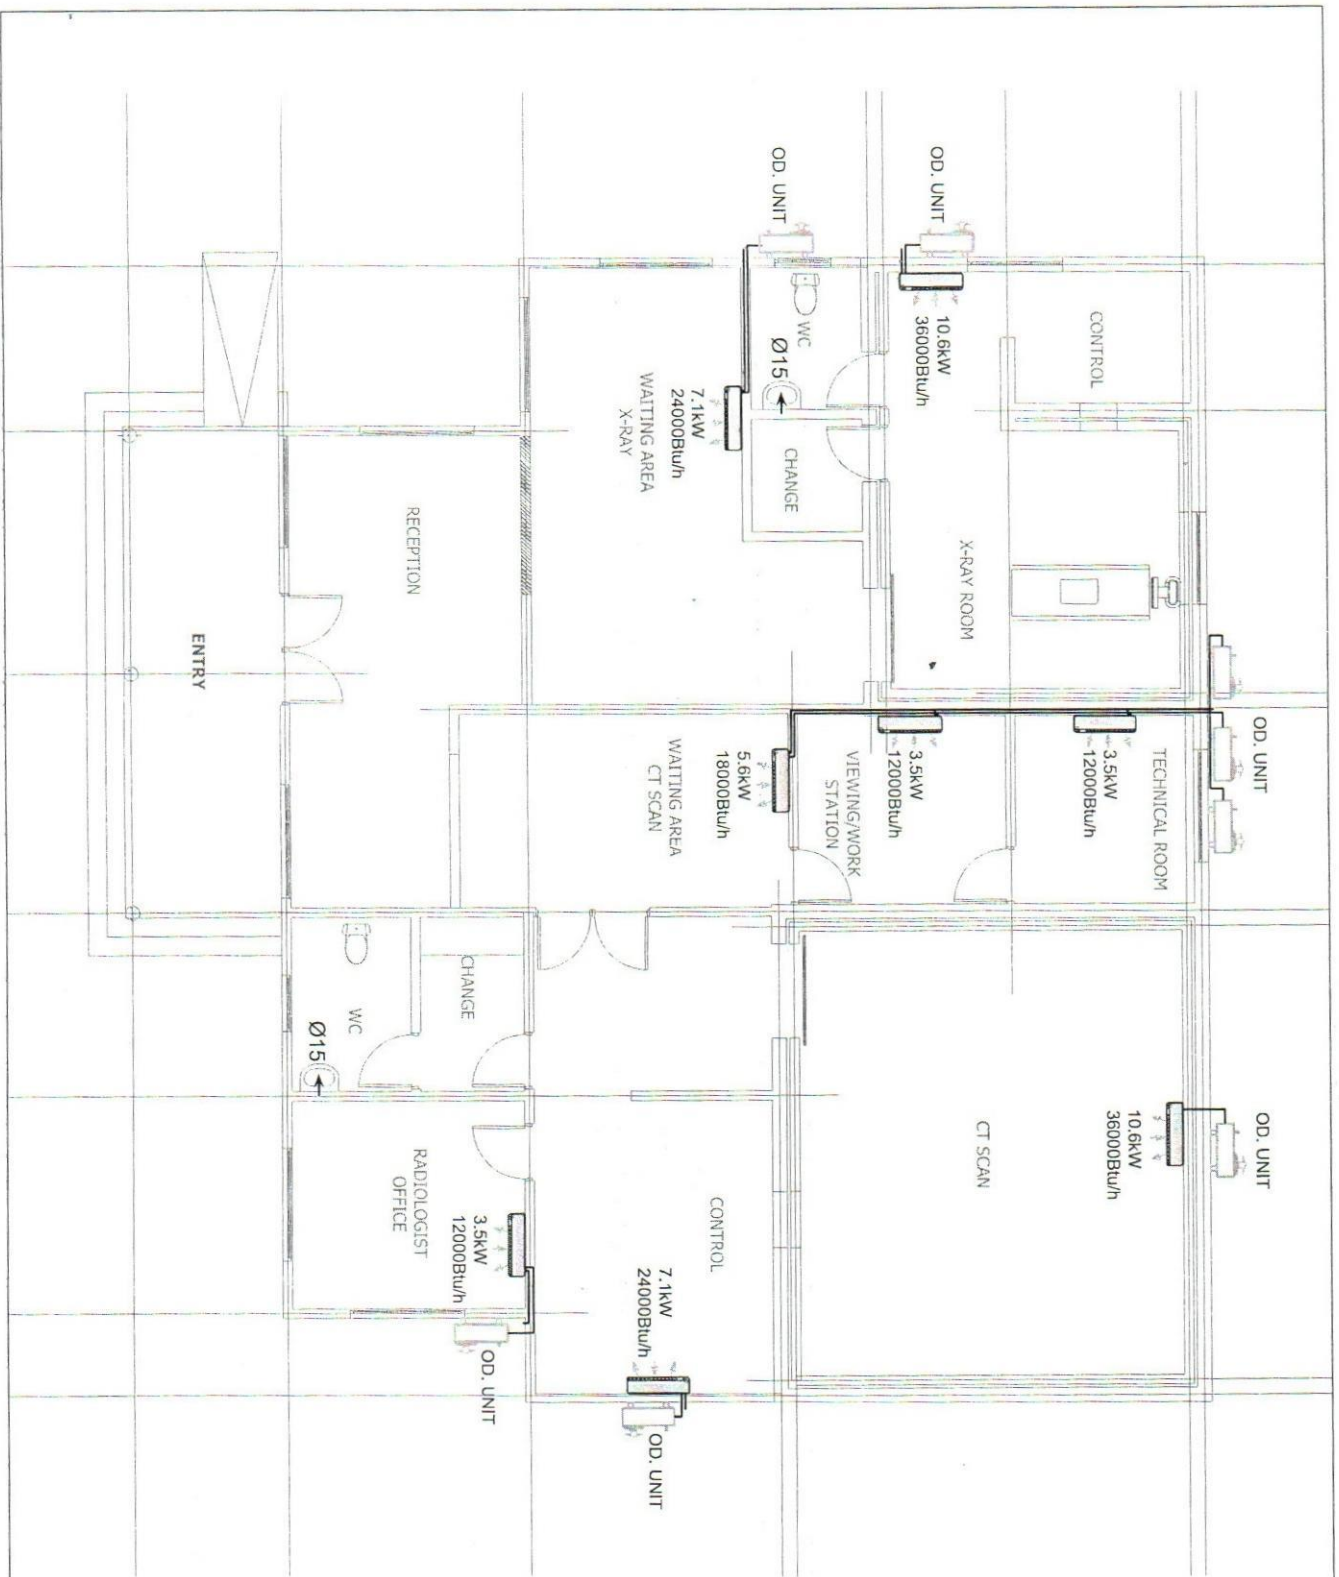

FOR TENDER
FOR INFORMATION
FOR BUILDING PERMIT
FOR APPROVAL
FOR CONSTRUCTION

PROPOSED
CONSTRUCTION OF
X-RAY AND CT SCAN
BUILDING



THE MINISTRY OF
HEALTH, GOVERNMENT OF
SAUDI ARABIA
(Ministry of Health)
Ministry of Health, Government of Saudi Arabia
DOHQA
Tel: +966-11-4478
Email: pmh@h.gov.sa
Web: www.moh.gov.sa

DRAWING TITLE
X-RAY & CT SCAN FLOOR PLAN
AIR CONDITIONING LAYOUT

SCALE	DATE	DRAWN	DESIGN	CHECKED
NTS	NOV/2011	SD	SD	EM

Drawing Number: MECH/AC/02



FOR TENDER ☐

FOR INFORMATION ☐

FOR BUILDING PERMIT ☐

FOR APPROVAL ☐

FOR CONSTRUCTION ☐

PROPOSED
CONSTRUCTION OF CT
SCAN BUILDING



THE MINISTRY OF
HEALTH, COMMUNITY
DEVELOPMENT, GENDER,
ELDERLY AND CHILDREN
(MHCDEC)

M/s. Sankali Mumbha,
P.O. BOX 743, 401718,
DODDANA.

Tel. +255-2-2342000/5
Email: ps@sfya.gov.tz
Web: www.mhdc.gov.tz

CT SCAN FLOOR PLAN
AIR CONDITIONING LAYOUT

SCALE	DATE	DRAWN	DESIGN	CHECKED
NTS	NOV. 2021	S.D	S.D	E.M

Drawing Number :	MECH/ACAD3
------------------	------------



FOR THE ARCHITECT'S USE ONLY

NO. OF PLANS: _____

NO. OF PLANS APPROVED: _____

FOR THE CLIENT'S USE ONLY

☐ FOR TENDER

☐ FOR INFORMATION

☐ FOR BUILDING PERMIT

☐ FOR APPROVAL

☐ FOR CONSTRUCTION

PROPOSED
CONSTRUCTION OF
X-RAY BUILDING



THE MINISTRY OF
HEALTH, COMMUNITY
DEVELOPMENT, GENDER,
ELDERLY AND CHILDREN
(MOHCDCO)
P.O. BOX 743, 40718
DODONIA,
Tb. +255-230420005
Email: p66@dc.gov.tz
Web: www.moh.gov.tz

DESIGNED BY
**X-RAY FLOOR PLAN
AIR CONDITIONING LAYOUT**

SCALE	DATE	DRAWN	DESIGN	CHECKED
NTS	NOV/2007	SD	SD	EM

Drawing Number: _____

MECHANICAL

LEGEND:

WATER SUPPLY INSTALLATION SYMBOLS

S/No.	SYMBOL/ABREV.	DESCRIPTION
1.		MOTOR (PUMP)
2.		GATE VALVE
3.		NON-RETURN VALVE
4.		COLD WATER SUPPLY PIPE - PPR

NOTES

1. ALL PIPES, JOINTS, VALVES AND OTHER ACCESSORIES TO BE PPR (DIZAYN).
2. PIPE SIZE:
 - # All water supply pipes should be complying with BS 6700-1987.
 - # Pipes to WC, HWB, and UR are Ø15mm.
 - # Distribution pipes should be Ø40, Ø32, Ø25 and Ø20mm.

 THE MINISTRY OF HEALTH, COMMUNITY DEVELOPMENT, GENDER, Elderly, AND CHILDREN				
DDO/06/06 Tel: 021-552-3300/05 Fax: 021-552-3300/02 Web: www.mh.gov.za				
PROPOSED CONSTRUCTION OF X-RAY AND CT SCAN BUILDING				
PROJECT				
☐ FOR TENDER ☐ FOR INFORMATION ☐ FOR BUILDING PERMIT ☐ FOR APPROVAL ☐ FOR CONSTRUCTION				
DATE				
LEGEND WATER SUPPLY LAYOUT				
SCALE	DATE	DRAWN	DESIGN	CHECKED
NTS	NOV/2001	S.D.	S.D.	E.M.

Ø25 CM PIPE FROM
WATER SOURCE

Ø20

Ø20

Ø20

CONTROL

X-RAY ROOM

TECHNICAL ROOM

CT SCAN

VIEWING/WORK
STATION

WAITING AREA
CT SCAN

CONTROL

RECEPTION

ENTRY

WAITING AREA
X-RAY

CHANGE

WC

Ø15

CHANGE

WC

Ø15

Ø15

RADIOLOGIST
OFFICE

Ø20

- ☐ FOR TENDER
- ☐ FOR INFORMATION
- ☐ FOR BUILDING PERMIT
- ☐ FOR APPROVAL
- ☐ FOR CONSTRUCTION

PROPOSED
CONSTRUCTION OF
X-RAY AND CT SCAN
BUILDING




THE MINISTRY OF
HEALTH AND FAMILY
DEVELOPMENT, ELDERLY
AND CHILDREN
(Ministry)
DORDOULA
P.O. BOX 45, 4578
Tel: +255-22-23420005
Email: pof@dfya.go.tz
Web: www.mfhd.go.tz

X-RAY & CT SCAN FLOOR PLAN
WATER SUPPLY LAYOUT

SCALE	DATE	DRAWN	DESIGN	CHECKED
NTS	NOV/2011	SD	SD	EM

Drawing Number: MECW5022

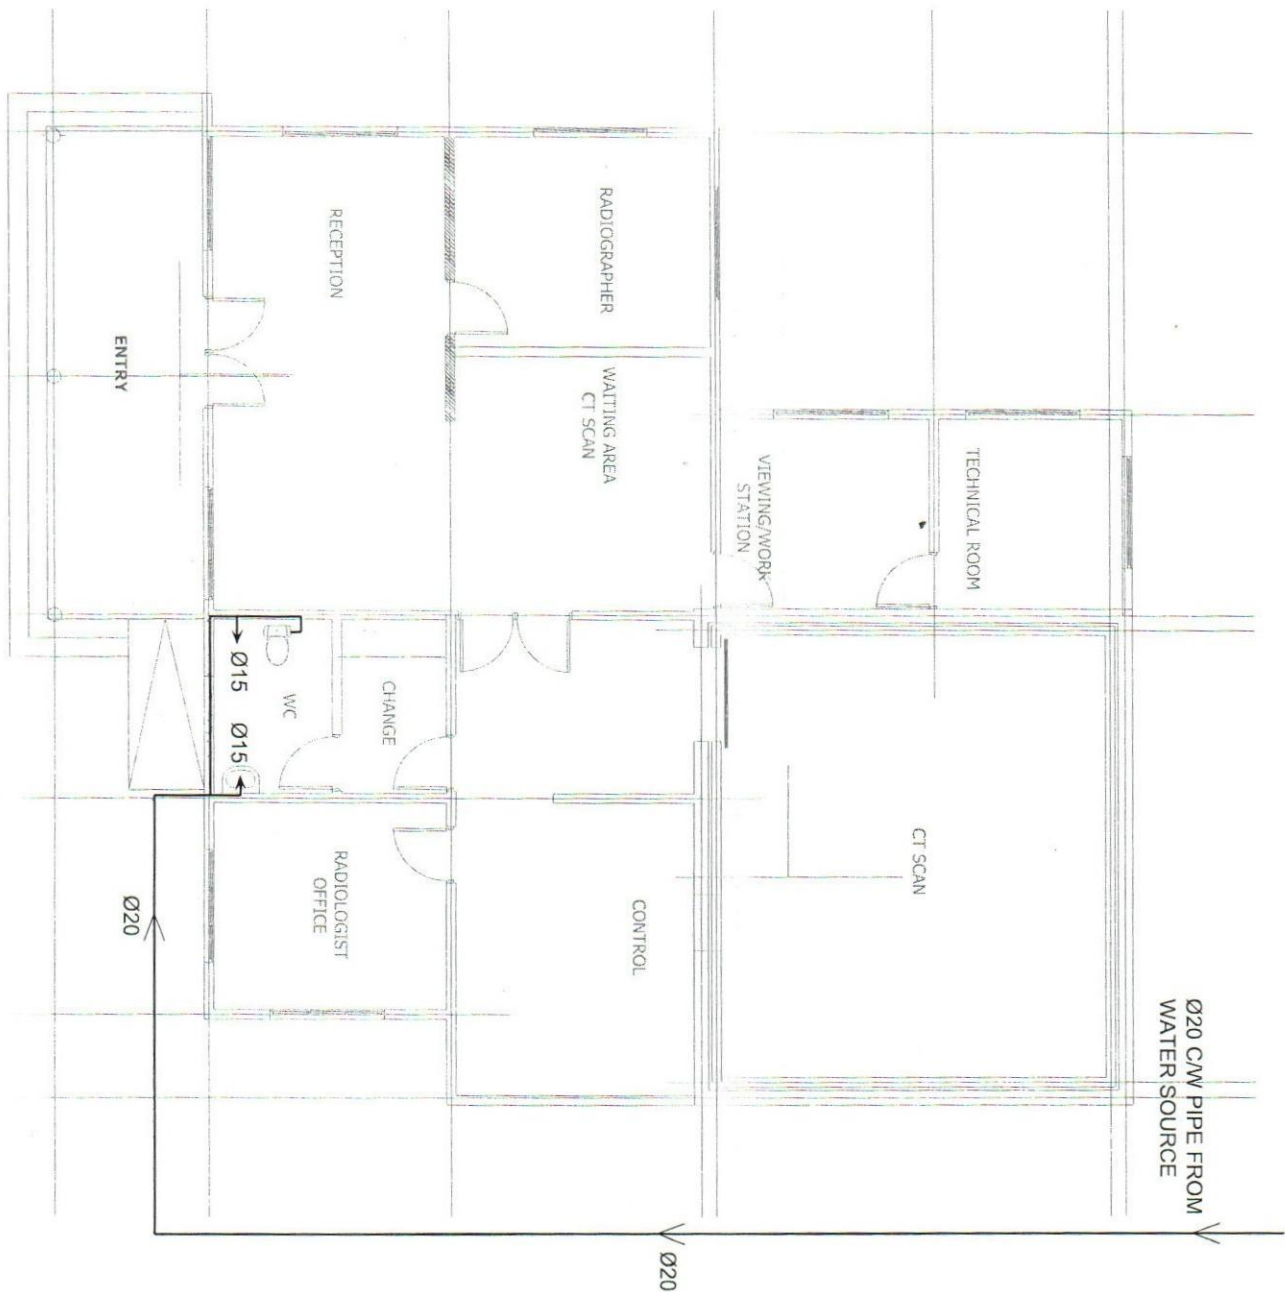

Ø20 CW PIPE FROM
WATER SOURCE

Ø20

Ø20

Ø15

Ø15

PROPOSED TITLE
CT SCAN FLOOR PLAN
WATER SUPPLY LAYOUT

SCALE	DATE	DRAWN	DESIGN	CHECKED
NTS	NOV2011	SD	SD	EM



THE MINISTRY OF
HEALTH, COMMUNITY
DEVELOPMENT, GENERAL
RELATIONS AND CHILDREN
(MHCDCR)
Mr & Mrs John M. M.
P.O. BOX 743, 40478
Tel: 766-2445, 23420005
Email: jmh@dom.gov.dn
Web: www.moh.gov.dn

PROPOSED
CONSTRUCTION OF CT
SCAN BUILDING

- ☐ FOR TENDER
- ☐ FOR INFORMATION
- ☐ FOR BUILDING PERMIT
- ☐ FOR APPROVAL
- ☐ FOR CONSTRUCTION

For use by the architect only

Drawing Number: MCH-00000



PROPOSED
CONSTRUCTION OF
X-RAY BUILDING

**X-RAY FLOOR PLAN
WATER SUPPLY LAYOUT**

Drawing Number :	MECH4WS04
------------------	-----------

LEGEND FOR WASTE WATER DRAINAGE SYSTEM

S/No.	SYMBOLS/ABBREVIATIONS.	DESCRIPTION
1	_____	SOIL WATER DRAINAGE PIPELINE
2	_____	WASTE WATER DRAINAGE PIPELINE
3	MH	MANHOLE
4	WC	SHOWER/ WATER CLOSET
5	FD	FLOOR DRAIN

NOTES

1. PIPE FITTINGS

All pipes and fittings to be uPVC pipes class 'B'

2. PIPE SIZE

Pipes from WC should be $\phi 100$.

Pipes from HWB and Kitchen sinks should be $\phi 50$.

Pipes from manholes to manholes are $\phi 100$

3. SLOPE

The Slope between manholes is 1% (1:100)

4. MANHOLE DESCRIPTIONS

Manhole size: 600 x 600 internally - Depth to depend on the level in consideration

Gully trap size: 200 x 200 x 200 internally for light duty.



- FOR TENDER
☐ FOR INFORMATION
☐ FOR BUILDING PERMIT
☐ FOR APPROVAL
☐ FOR CONSTRUCTION

PROPOSED
 CONSTRUCTION OF
 X-RAY AND CT SCAN
 BUILDING




THE MINISTRY OF
 HEALTH, COMMUNITY
 DEVELOPMENT, GENDER,
 EMERGENCY CHILDREN
 (MHCDCG)
 Mji wa Senchi Mumba,
 PO BOX 743, 00178
 Nairobi, KENYA
 Tel: 020-271234/2345095
 Email: jpe@go.ke
 Web: www.moh.go.ke

LEGEND
 WASTE WATER DRAINAGE LAYOUT


SCALE	DATE	DRAWN	DESIGN	CHECKED
NTS	NOV 2011	S.D	S.D	E.M

Drawing Number: MCHWWD01

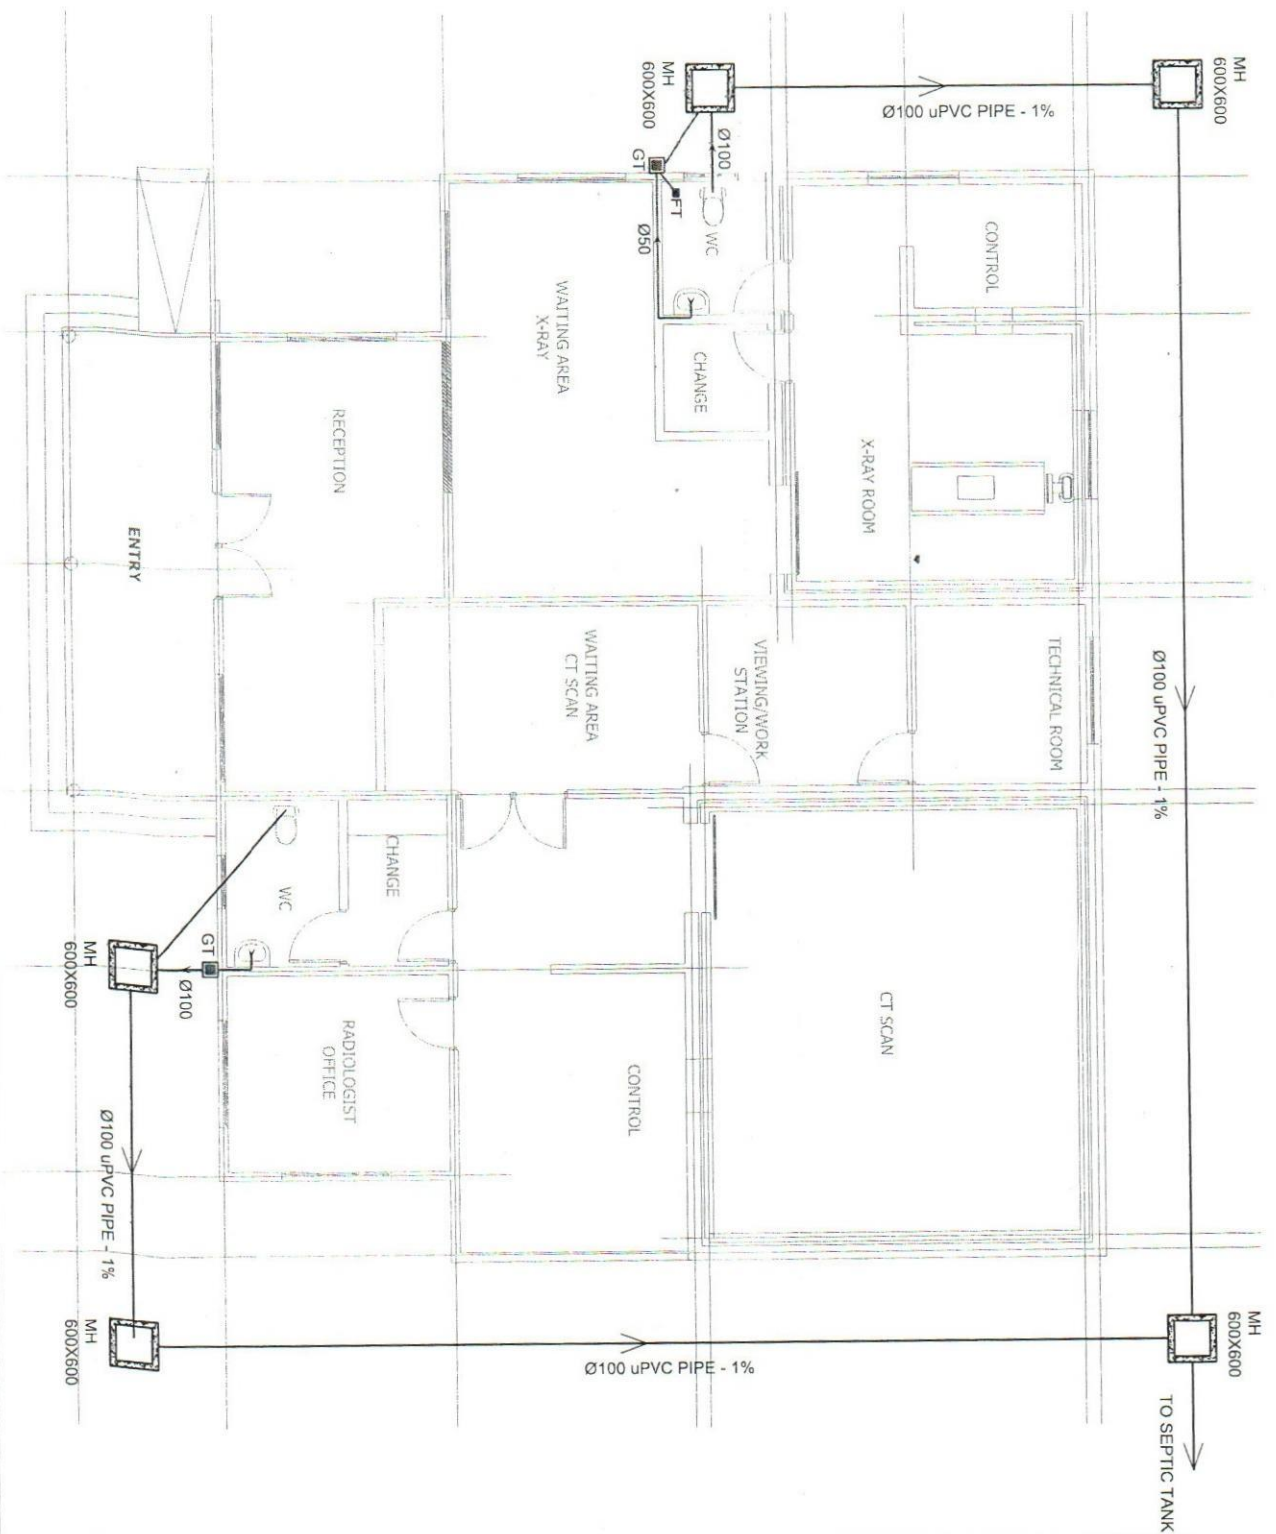

DRAWING TITLE X-RAY & CT SCAN FLOOR PLAN WASTE WATER DRAINAGE LAYOUT		SCALE NTS 1:200		DATE NOV 2001		DRAWN SD		DESIGN SD		CHECKED EM	
Drawing Number: MECH/WW/02											
PROJECT PROPOSED CONSTRUCTION OF X-RAY AND CT SCAN BUILDING											
FOR TENDER ☐ FOR INFORMATION ☐ FOR BUILDING PERMIT ☐ FOR APPROVAL ☐ FOR CONSTRUCTION ☐											
CLIENT THE MINISTRY OF HEALTH, COMMUNITY DEVELOPMENT, GENDER, CHILDREN AND CHILDREN P.O. BOX 143, 40178 DODOMA Tel: +255-22-3143005 Fax: +255-22-3143005 Web: www.moh.go.tz											

PROPOSED CT SCAN BUILDING

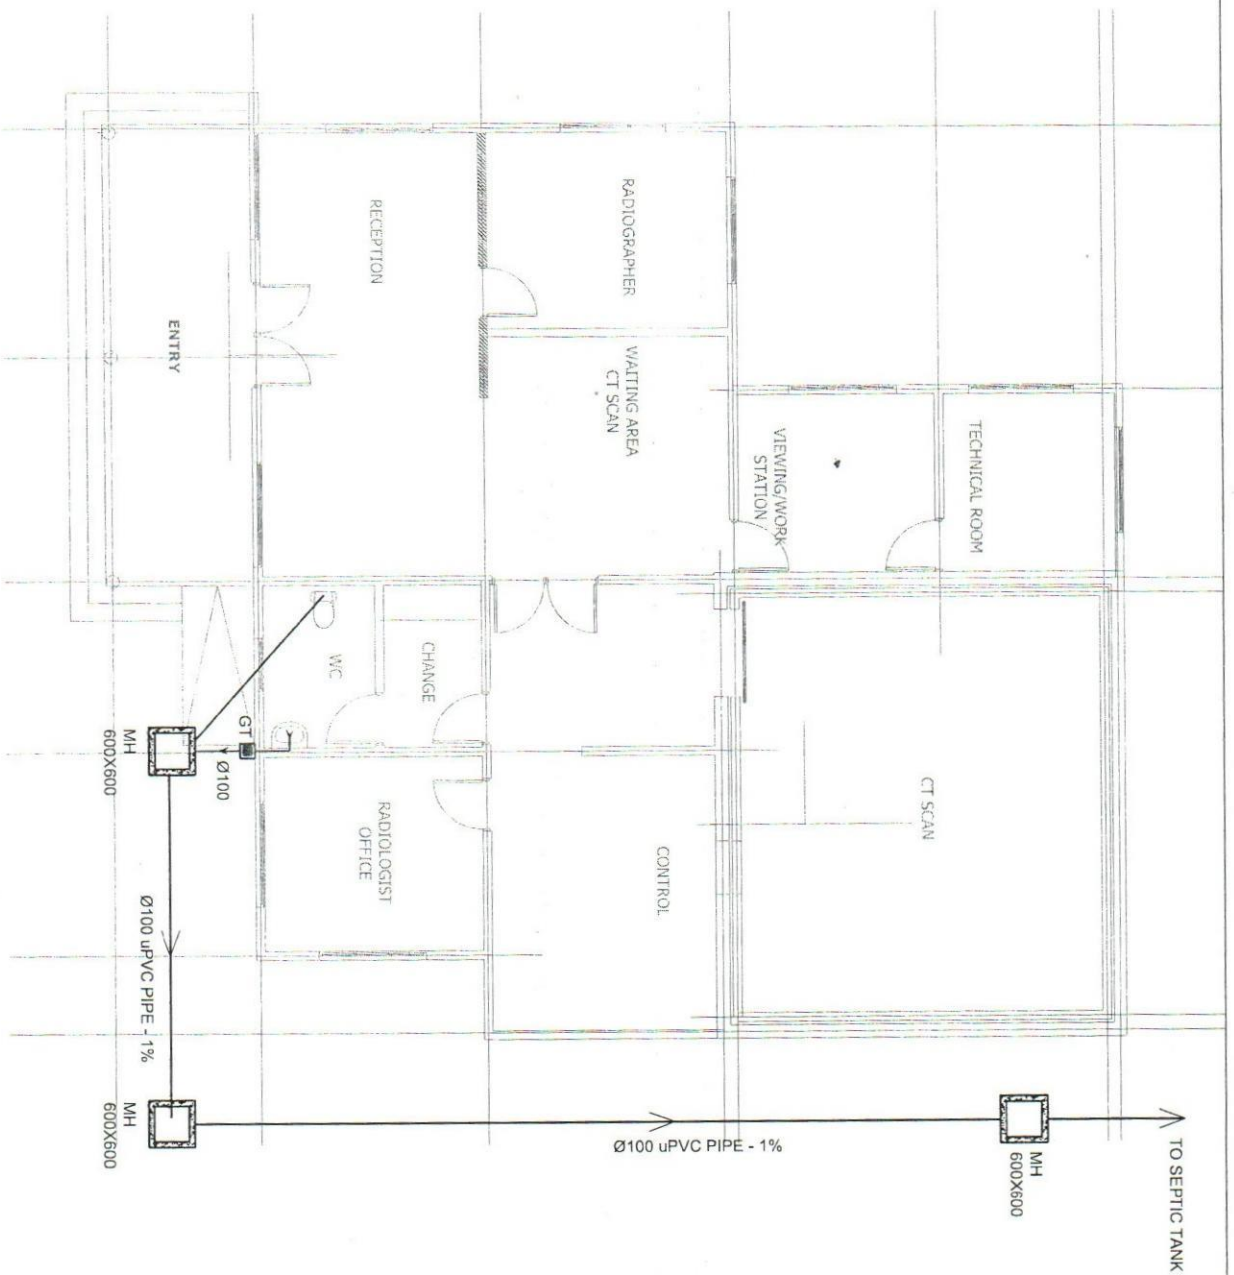

- ☐ FOR TENDER
- ☐ FOR INFORMATION
- ☐ FOR BUILDING PERMIT
- ☐ FOR APPROVAL
- ☐ FOR CONSTRUCTION

PROPOSED CONSTRUCTION OF CT SCAN BUILDING




THE MINISTRY OF
HEALTH, COMMUNITY
DEVELOPMENT, GENDER,
DISABILITIES AND CHILDREN
(MOHCDCG)
Kilwa Serials Building,
P.O. BOX 743, DAR ES
SALAAM
TEL: 255 22 2120005
FAX: 255 22 2120005
Email: pmh@mohc.gov.tz
Web: www.moh.gov.tz

CT SCAN FLOOR PLAN WASTE WATER DRAINAGE LAYOUT

SCALE	DATE	DRAWN	DESIGN	CHECKED
NTS	NOV/2011	S.D	S.D	E.M

Drawing Number: MICROWW03

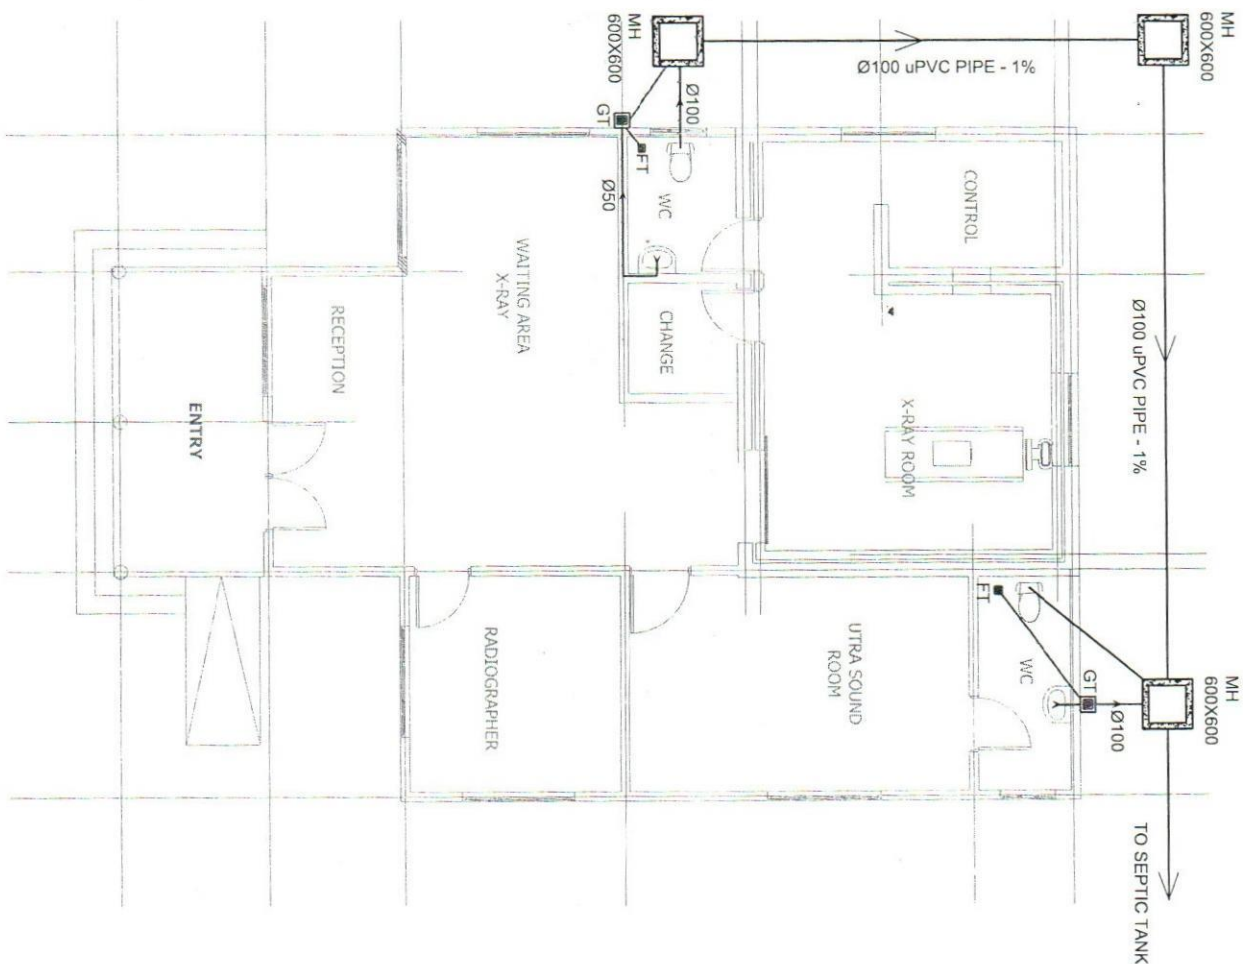

- FOR TITLE
- ☐ FOR TENDER
- ☐ FOR INFORMATION
- ☐ FOR BUILDING PERMIT
- ☐ FOR APPROVAL
- ☐ FOR CONSTRUCTION


PROPOSED
CONSTRUCTION OF
X-RAY BUILDING

THE MINISTRY OF
HEALTH, COMMUNITY
DEVELOPMENT, GENDER,
SOCIETY AND CHILDREN
(MHCDCG)
M/s. Sa Sechi Manu,
P.O. BOX 743, 40478
D.D. BOX 23, 23420095
Email: pds@go.iz
Web: www.moh.gov.iz


PROPOSED TITLE
X-RAY FLOOR PLAN
WASTE WATER DRAINAGE LAYOUT

SCALE	DATE	DRAWN	DESIGN	CHECKED
NTS	NOV/2011	S.D.	S.D.	E.M.


Drawing Number: MECH/WW/04

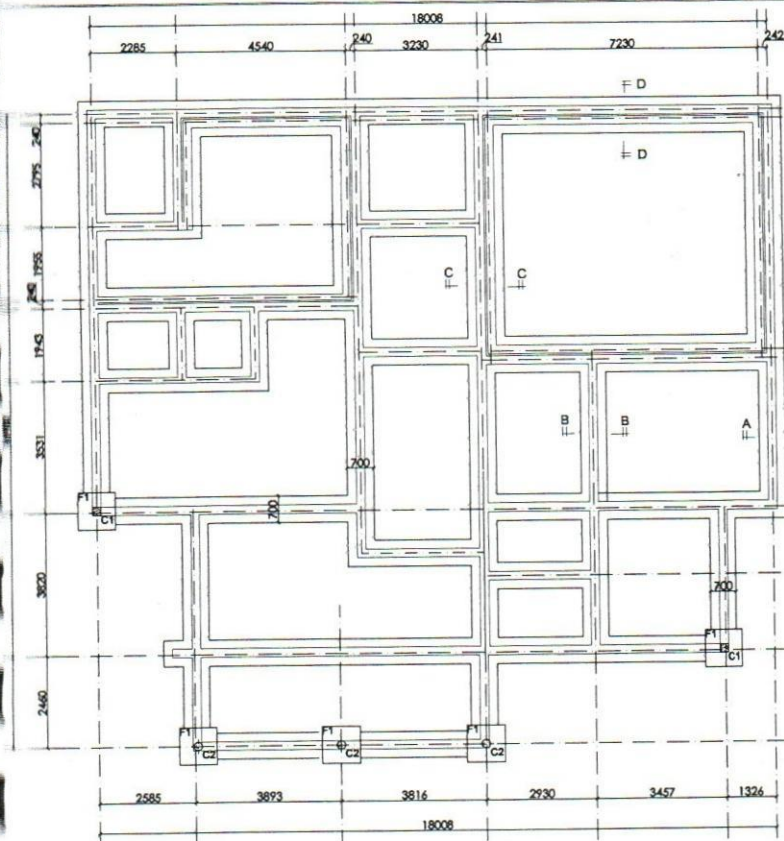

FOUNDATION LAYOUT PLAN
SCALE 1:100

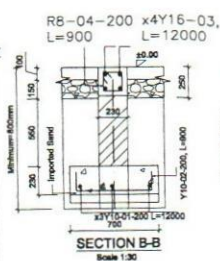


SECTION B-B
Scale 1:30

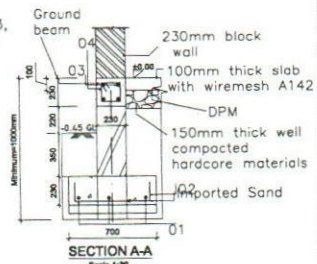


SECTION A-A
Scale 1:30

COLUMN SCHEDULES			
TYPE	COLUMN SIZE	NO	
C1	230x230mm	2	
C2	230mm	3	

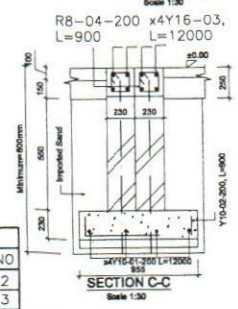

SECTION C-C
Scale 1:30

FOOTING SCHEDULES		
TYPE	FOOTING SIZE	NO
F1	1000X1000X300	5

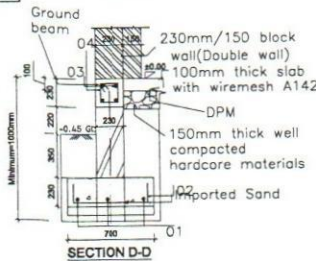

SECTION D-D
Scale 1:30


General Notes:
THIS DRAWING SHALL BE
USED IN CONSTRUCTION
WITH MONETURAL AND
SERVICE ENGINEERING
DRAWINGS

No.	Revision/Issue	Date




Client: MINISTRY OF HEALTH, COMMUNITY DEVELOPMENT,
GENDER, ELDERLY AND CHILDREN
Project: PROPOSED X-RAY AND CT SCAN BUILDING FOR
REGIONAL REFERRAL HOSPITAL

Drawing Title:
FOUNDATION PLAN AND SECTIONS

Designed by: FONGA Z.S	Approved by:
Drawn by: FONGA Z.S	CHM
Checked by: A. MOKHTYA	
Scale: 1:100, 1:30	Dwg No:
Date: NOV. 2021	501/06

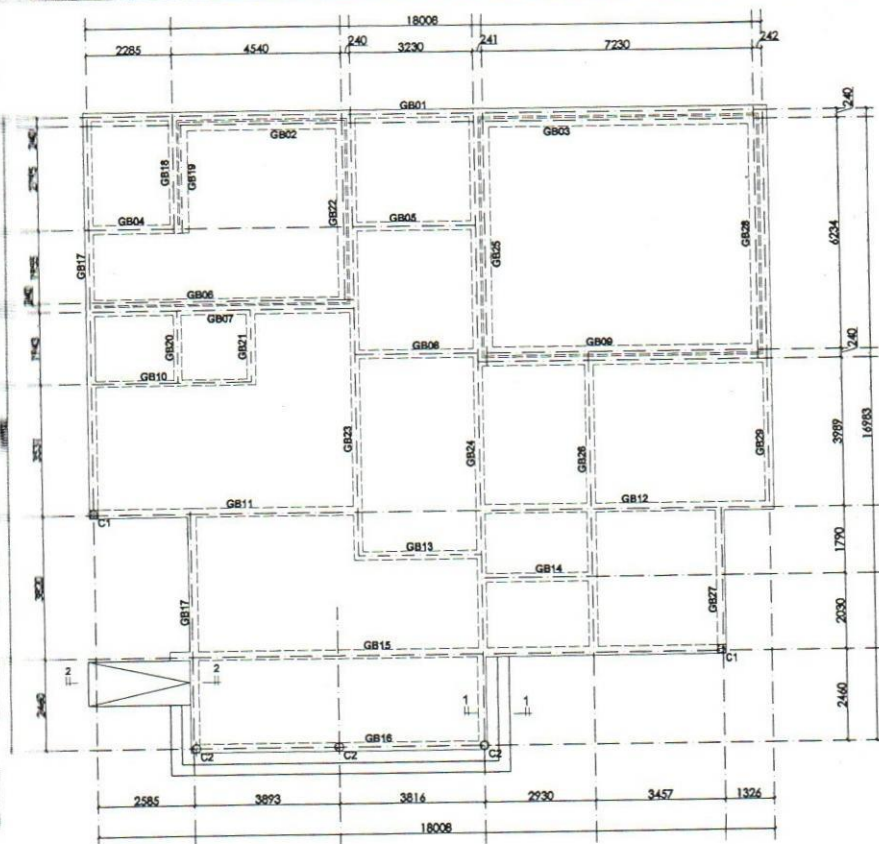

GROUND FLOOR LAYOUT PLAN
SCALE 1:100

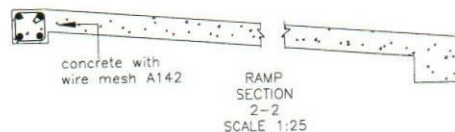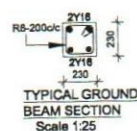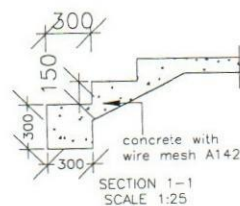

NOTES:
1. THIS DRAWING SHALL BE USED IN CONJUNCTION WITH ARCHITECTURAL AND CIVIL ENGINEERING SPECIFICATIONS.


No.	Revision/Issue	Date

Job No: CP/00CT/MSH/21


Client: MINISTRY OF HEALTH, COMMUNITY DEVELOPMENT, GENDER, ELDERLY AND CHILDREN
Project: PROPOSED X-RAY AND CT SCAN BUILDING FOR REGIONAL REFERRAL HOSPITAL

Drawing Title:
GROUND FLOOR PLAN AND SECTIONS

Designed by: PONGA Z.S	Approved by:
Drawn by: PONGA Z.S	CHK
Checked by: A. MEYIA	
Scale: 1:100, 1:25	Drp No:
Date: NOV. 2021	502/06

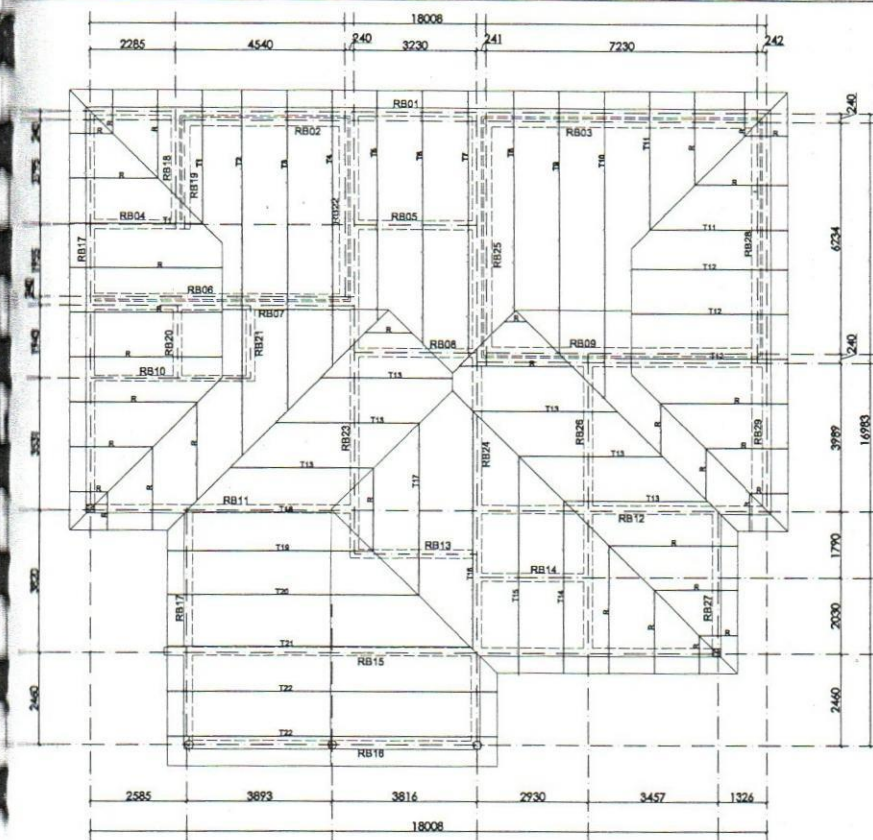

ROOF LAYOUT PLAN
SCALE 1:100

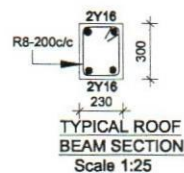

TYPICAL ROOF
BEAM SECTION
Scale 1:25

FIRST FLOOR BEAMS SCHEDULE

TYPE	BEAM SIZE	NO
RB01	230X300	1
RB02	230X300	1
RB03	230X300	1
RB04	230X300	1
RB05	230X300	1
RB06	230X300	1
RB07	230X300	1
RB08	230X300	1
RB09	230X300	1
RB10	230X300	1
RB11	230X300	1
RB12	230X300	1
RB13	230X300	1
RB14	230X300	1
RB15	230X300	1
RB16	230X300	1
RB17	230X300	1
RB18	230X300	1
RB19	230X300	1
RB20	230X300	1
RB21	230X300	1
RB22	230X300	1
RB23	230X300	1
RB24	230X300	1
RB25	230X300	1
RB26	230X300	1
RB27	230X300	1
RB28	230X300	1

SCALE:1:25

General Notes:
THIS DRAWING SHALL BE
MADE IN CONJUNCTION
WITH ARCHITECTURAL AND
SERVICE ENGINEERING
DRAWINGS









No.	Revisory/Issue	Date

Job No: 07/ARCT/PMH/21

Client:
MINISTRY OF HEALTH, COMMUNITY DEVELOPMENT,
GENDER, ELDERLY AND CHILDREN
Project:
PROPOSED X-RAY AND CT SCAN BUILDING FOR
REGIONAL REFERRAL HOSPITAL

Drawing Title:
ROOF PLAN

Designed by:	POHGA Z.S	Approved by:	
Drawn by:	POHGA Z.S	Checked by:	CHM
Scale:	1:100, 1:25	Drawn No:	502/06
Date:	NOV. 2021		

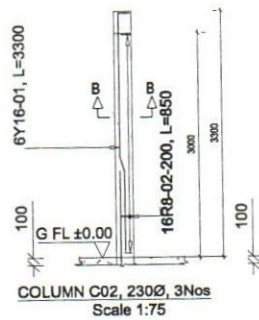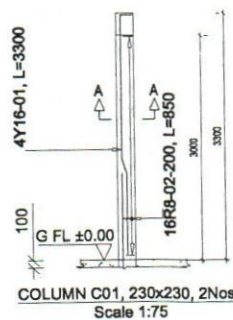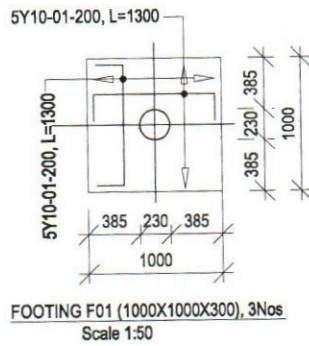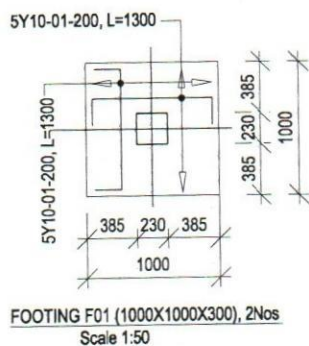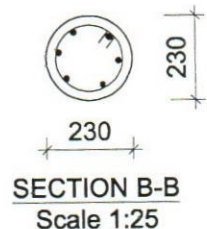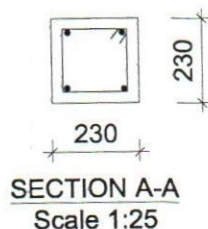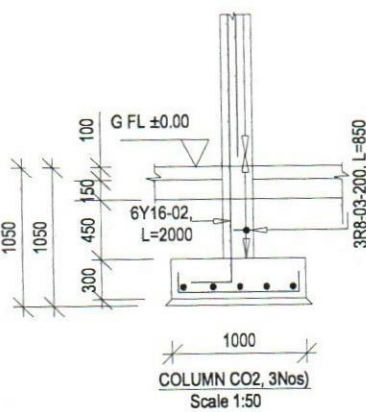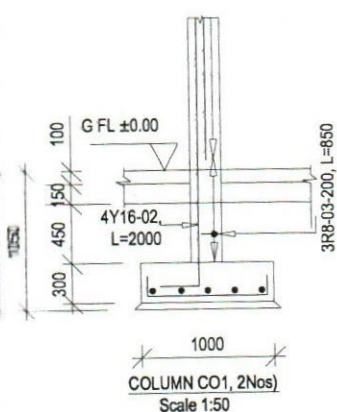

General Notes:


No.	Revisions/Issues	Date

Job No: CF/MCT/MNH/21

Client: MINISTRY OF HEALTH, COMMUNITY DEVELOPMENT, GENDER, ELDERLY AND CHILDREN
Project: PROPOSED X-RAY AND CT SCAN BUILDING FOR REGIONAL REFERRAL HOSPITAL

Drawing Title: COLUMN FOOTINGS RC DETAILS

Designed by:	FONGA Z. S.	Approved by:	
Drawn by:	FONGA Z. S.	Checked by:	CH
Checked by:	A. MUKOTYA	Scale:	1:50
Date:	NOV. 2021	Sheet No:	504/06

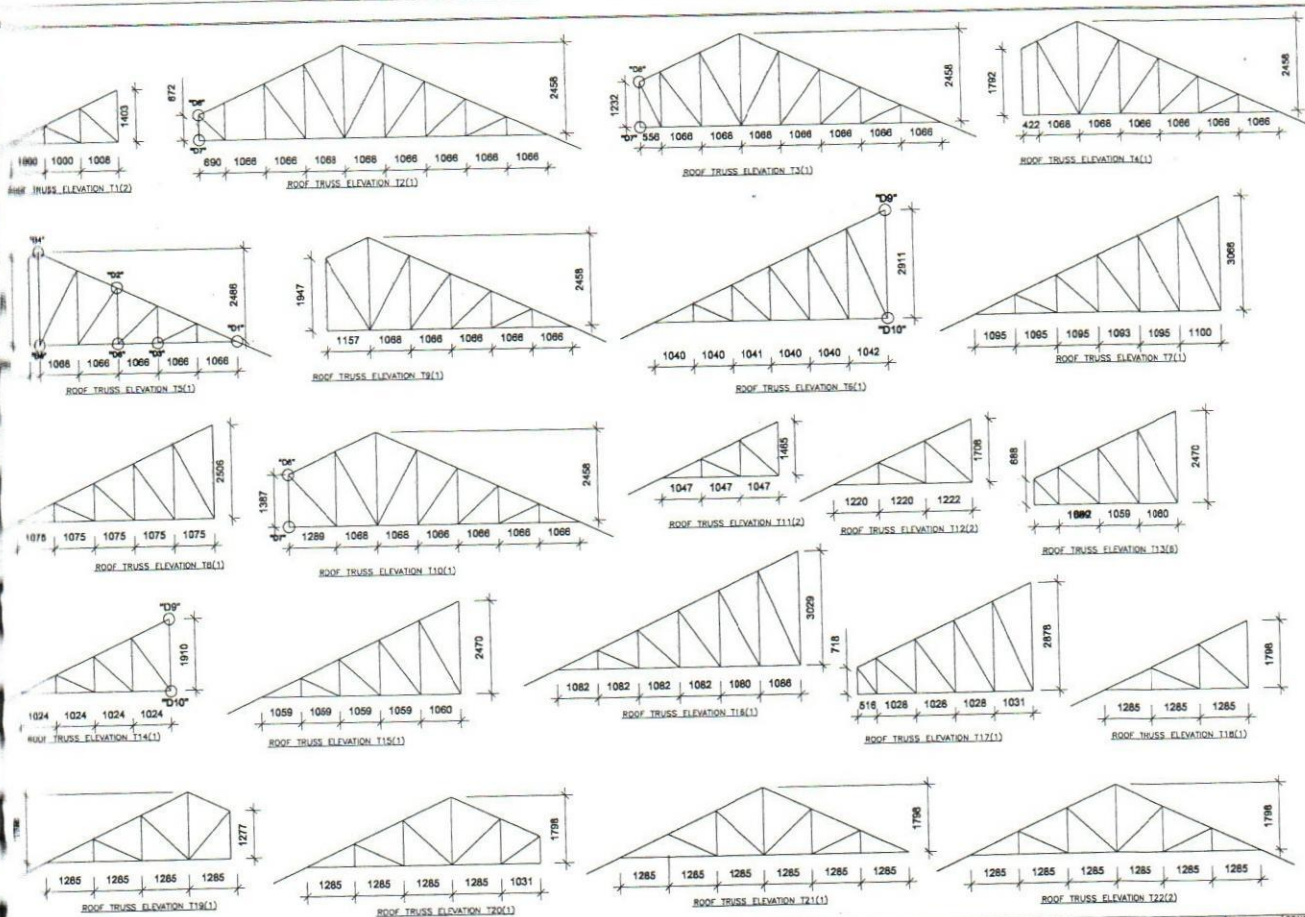

NOTES:
1. ALL DRAWINGS SHALL BE
MADE IN CONJUNCTION
WITH ARCHITECTURAL
AND CIVIL ENGINEERING
DRAWINGS.


No.	Revisions/Issues	Date

Job No: 02/2012/Phu/21

Client: MINISTRY OF HEALTH, COMMUNITY DEVELOPMENT,
GENDER, ELDERLY AND CHILDREN
Project: PROPOSED X-RAY AND CT SCAN BUILDING FOR
REGIONAL REFERRAL HOSPITAL

Drawing Title:
ROOF TRUSS ELEVATIONS

Designed by:	POHSA Z.S	Approved by:	CHM
Drawn by:	POHSA Z.S	Checked by:	A. MUYA
Scale:	1:100, 1:25	Date:	NOV. 2011

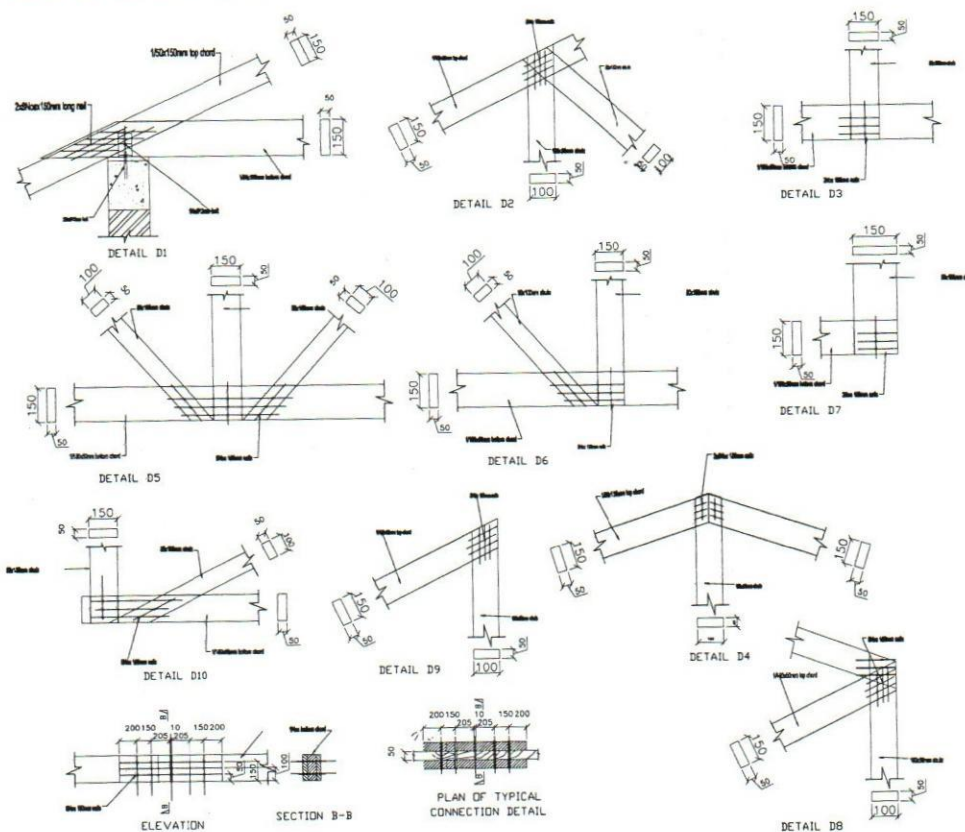

Notes:
1. All dimensions shall be in millimeters unless otherwise stated.
2. All dimensions shall be in millimeters unless otherwise stated.

No.	Revision/Issue	Date

Job No: 07/2021/Min/21

Client: MINISTRY OF HEALTH, COMMUNITY DEVELOPMENT, GENDER, ELDERLY AND CHILDREN
Project: PROPOSED X-RAY AND CT SCAN BUILDING FOR REGIONAL REFERRAL HOSPITAL

Drawing Title:
TRUSS CONNECTION DETAILS

Designed by:	PONGA Z. S.	Approved by:	OH
Drawn by:	PONGA Z. S.	Checked by:	OH
Scale:	1:75	Date:	NOV. 2021
		Drawn by:	506/06

PROPOSED CONSTRUCTION X-RAY AND CT-SCAN BLOCK

LIST OF ELECTRICAL DRAWINGS

S/No.	DESCRIPTION	DRAWING No.	DATE/REV.
1.	LIST OF ELECTRICAL DRAWINGS	DK/X-RAY & CT-SCAN /ELE/00	NOV, 2021
2	LIST OF ELECTRICAL LEGEND	DK/X-RAY & CT-SCAN /ELE/01	NOV, 2021
3	FLOOR LIGHTING LAYOUT	DK/X-RAY & CT-SCAN /ELE/02	NOV, 2021
4	FLOOR POWER AND ICT LAYOUT	DK/X-RAY & CT-SCAN /ELE/03	NOV, 2021
5	FLOOR DISTRIBUTION BOARD	DK/X-RAY & CT-SCAN /ELE/04	NOV, 2021

- ☐ FOR TENDER
☐ FOR INFORMATION
☐ FOR BUILDING PERMIT
☐ FOR APPROVAL
☐ FOR CONSTRUCTION

PROPOSED
CONSTRUCTION OF
X-RAY & CT-SCAN
BLOCK


 THE MINISTRY OF
HEALTH, COMMUNITY
DEVELOPMENT, GENDER,
ELDERLY AND CHILDREN
(MHCDEC)
Ministry Secretariat, Kileleshwa,
P.O. BOX 743, 00100
Nairobi
Tel: +254-20-3142000/5
Email: pm@moys.go.ke
Web: www.moh.go.ke

LIST OF ELECTRICAL DRAWINGS

SCALE	DATE	DRAWN	DESIGN	CHECKED
NTS	NOV/2021	BUR/01	BUR/01	E.M

Drawing Number DK/X-RAY & CT-SCAN/ELE/00

ELECTRICAL LEGEND AND GENERAL NOTES

ELECTRICAL LEGEND		MOUNTING HEIGHT (mm)	GENERAL NOTES:
1	LIGHTING TYPE 1: CEILING SURFACE MOUNTED LINE LIGHT WITH FLUORESCENT 2X6W LED 100W/18 BATTERY PRODUCT NO. LED 18 1200MM 18W/3000K CT BY OFFICE TYPE OR APPROVED EQUIVALENT	CEILING	1. THE ELECTRICAL INSTALLATIONS SHALL COMPLY WITH THE WIRING REGULATIONS 17 EDITION 86/97/2008 WITH CURRENT AMENDMENTS AND GOVERNMENT LAWS, BY LAWS AND REGULATIONS 2. THE INTERNAL INSTALLATIONS SHALL BE CARRIED OUT USING PVC INSULATED COPPER CABLES DRAWN INTO CONCEALED CONDUITS, CABLE TRAYS, TRUNKING AND DUCTS 3. SOCKET OUTLET, TV OUTLETS AND TELEPHONE POINTS SHALL BE MOUNTED AT 300mm AFFL. 4. ALL WIRING ACCESSORIES SHALL BE MOUNTED ON PVC BOXES (X STEEL BOXES ARE NOT ACCEPTABLE) 5. DP SWITCHES AND LIGHTING SWITCHES SHALL BE MOUNTED AT 1400mm AFFL. 6. EACH AC SHALL HAVE A 25A DP SWITCH MOUNTED CLOSE TO THE INDOOR UNIT AT LEAST 1 M ABOVE THE FLOOR LEVEL. 7. THE NUMBER OF EARTH RODS TO BE DETERMINED BY SOIL RESISTIVITY SUCH THAT CONSUMER EARTH ELECTRODE RESISTANCE SHALL NOT EXCEED 2 OHMS 8. DISTRIBUTION BOARD/CONSUMER UNIT SHALL BE INSTALLED AT 2000mm AFFL 9. ALL M.C.B.'S SWITCH SOCKET OUTLETS, DP SWITCHES AND LIGHT SWITCHES SHALL BE CLEARLY MARKED TO INDICATE THE CIRCUIT NUMBERS AS SHOWN IN DRAWINGS 10. ALL LIGHTING FITTINGS SHALL BE SUPPLIED COMPLETE WITH LAMPS OF CORRECT WATTAGE 11. THE SENSITIVITY OF THE RCD SHALL BE AS PER SPECIFICATIONS, ANY OTHER RATING OTHER THAN THOSE SPECIFIED SHALL NOT BE ACCEPTED 12. NO MORE THAN ONE SUB-CIRCUIT CABLES SHALL BE INSTALLED IN ONE CONDUIT 13. SWITCHES OF DIFFERENT SUB CIRCUITS SHALL BE MOUNTED ON THEIR OWN BOXES EXCEPT FOR GRID SWITCHES 14. ALL ELECTRICAL MATERIAL OTHER THAN THOSE SPECIFIED SHALL BE SUBJECTED TO APPROVAL PRIOR TO PURCHASE/INSTALLATION 15. THE CONNECTION LINES FOR RING CIRCUITS AND LIGHTING POINTS ARE FOR QUOTATION ONLY. THE CONTRACTOR SHALL DETERMINE THE EXACT CONNECTION LINES TAKING INTO ACCOUNT THE TRUNKING/CONDUIT ROUTES ADAPTED 16. ALL TV OUTLETS INTERLINKED WITH 25mm DIAMETER PVC CONDUIT ORIGINATING FROM A 25mm DIAMETER DOWN PIPE FROM ROOF SLAB.
2	LIGHTING TYPE 2: CEILING SURFACE MOUNTED LINE LIGHT WITH FLUORESCENT 2X6W LED 100W/18 BATTERY PRODUCT NO. LED 18 1200MM 18W/3000K CT BY OFFICE TYPE OR APPROVED EQUIVALENT	CEILING	
3	LIGHTING TYPE 3: SURFACE MOUNTED DOWNLIGHT DECOACTIVE BULB HEAD FITTING FORLED SURFACEWALL MOUNT PRODUCT NO.HC 430 22W/150K WHITE BY OFFICE TYPE OR APPROVED EQUIVALENT	CEILING/WALL	
4	LIGHTING TYPE 4: SURFACE MOUNTED DOWNLIGHT DECOACTIVE BULB HEAD FITTING FORLED SURFACEWALL MOUNT PRODUCT NO.HC 430 22W/150K WHITE BY OFFICE TYPE OR APPROVED EQUIVALENT	WALL 1M RICH	
5	LIGHTING TYPE 5: SURFACE MOUNTED DOWNLIGHT DECOACTIVE BULB HEAD FITTING FORLED SURFACEWALL MOUNT PRODUCT NO.HC 430 22W/150K WHITE BY OFFICE TYPE OR APPROVED EQUIVALENT	CEILING	
6	LIGHTING TYPE 6: SURFACE MOUNTED DOWNLIGHT DECOACTIVE BULB HEAD FITTING FORLED SURFACEWALL MOUNT PRODUCT NO.HC 430 22W/150K WHITE BY OFFICE TYPE OR APPROVED EQUIVALENT	CEILING	
7	LIGHTING TYPE 7: JUPITERWALL LIGHT STAINLESS STEEL LIGHT WITH WHITE POLYCARBONATE DIFFUSER IP65 RATED RECOMMENDED FOR USE WITH MAX 17W SCREEN GLE BALLS COMPLETE WITH LAMP BY OFFICE TYPE OR APPROVED EQUIVALENT	WALL	
8	LIGHT SWITCH 15A ONE WAY ONE GANG FLUSH	1400 AFFL/ED SWITCHES	
9	LIGHT SWITCH 15A ONE WAY TWO GANG FLUSH	1400 AFFL/ED SWITCHES	
10	LIGHT SWITCH 15A TWO WAY ONE/TWO GANG FLUSH/CEILING PLATE	1400 AFFL/ED SWITCHES	
11	AIR CONDITIONER SWITCH 25A DP WITH REMOTE CONTROL AND WIRE TAP CONNECTION WITH REMOTE CONTROL	1400 AFFL/ED	17. DUAL FLAT HOSE OUTLET POINT
12	25A DP WITH REMOTE INDICATOR FOR HAND DRIVER	1400 AFFL	
13	SOCKET OUTLET 15A 15A SWITCHED FLUSH MOUNTED PLASTIC	300 AFFL	
14	COOKER CONTROL UNIT 45A DP SWITCHED WITH HIGH LAMP AND REMOTE 15A SWITCH SOCKET OUTLET FLUSH AS CRAB NEED	250 AMP	
15	DISTRIBUTION BOARD AS SPECIFIED IN SCHEMATIC DRAWINGS	2000 OR AS DECIDED ON SITE	
16	MAIN DISTRIBUTION BOARD AS SPECIFIED IN SCHEMATIC DRAWINGS	WALL OR AS DECIDED ON SITE	
17	DUAL FLAT HOSE OUTLET POINT	300 AFFL	
18	30 mm mm cable for		
19	Cable for regulator		
20	ISOLATOR		

NO.	DATE	REVISION	DESCRIPTION

FOR TENDER
 FOR INFORMATION
 FOR BUILDING PERMIT
 FOR APPROVAL
 FOR CONSTRUCTION

**PROPOSED
CONSTRUCTION OF
X-RAY & CT-SCAN
BLOCK**

THE MINISTRY OF
HEALTH, COMMUNITY
DEVELOPMENT, GENDER,
ELDERLY AND CHILDREN
(MINHEALTH)

P.O. BOX 741, AGUSTA
DODOMA
Tel: +255-22-2342000/3
Email: pm@mh.go.tz
Web: www.mh.go.tz

LIST OF ELECTRICAL LEGEND

SCALE	DATE	DRAWN	DESIGN	CHECKED
NTS	NOV 2021	608/07H	608/07H	E.M

Drawing Number: **001 X-RAY & CT-SCAN/LEG01**



- FOR TENDER
 FOR INFORMATION
 FOR BUILDING PERMIT
 FOR APPROVAL
 FOR CONSTRUCTION

**PROPOSED
 CONSTRUCTION OF
 X-RAY & CT-SCAN
 BLOCK**


THE MINISTRY OF
 HEALTH, COMMUNITY
 DEVELOPMENT, GENDER,
 ELDERLY AND CHILDREN
 (MHCDC)
 Mr. wa Sanku Mumbi,
 P.O. BOX 743, 40478
 DOGWA,
 Tel: +255-22-2342000/5
 Email: mhc@mta.go.tz
 Web: www.mhc.go.tz

FLOOR LIGHTING LAYOUT

SCALE	DATE	DRAWN	DESIGN	CHECKED
NTS	NOV.2011	DURUTH	DURUTH	E.M.

Drawing Number: [X-RAY & CT-SCAN] 1/01

FLOOR DISTRIBUTION BOARD SCHEMATICS

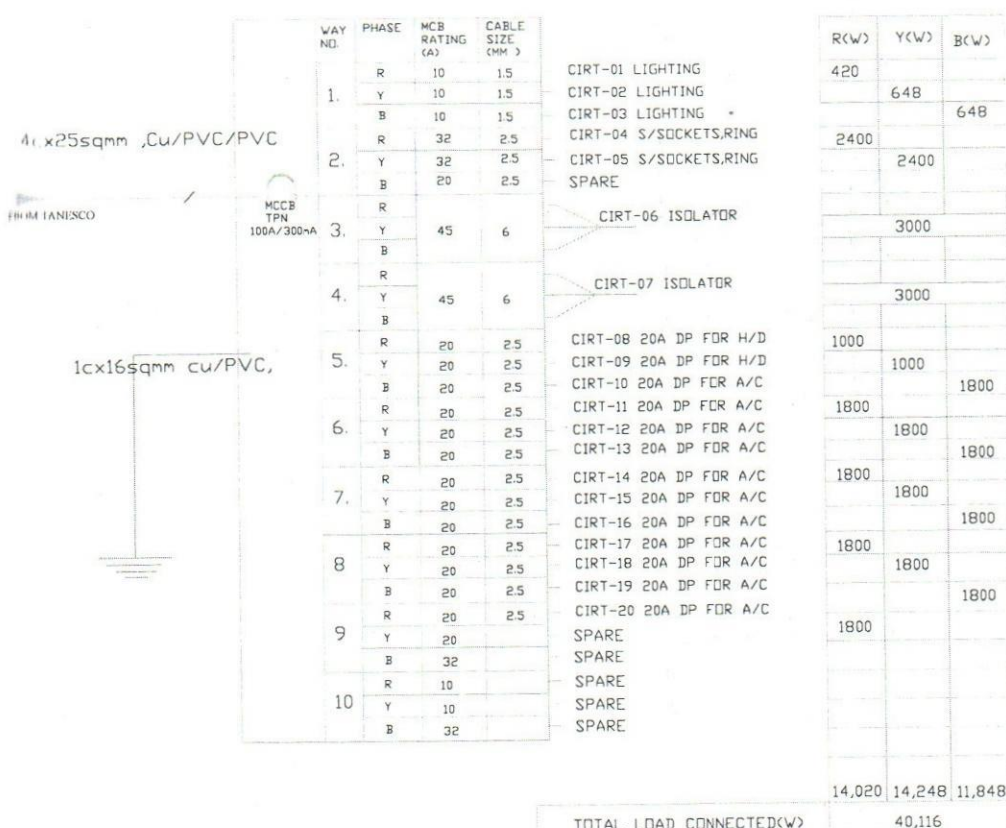

SPECIFICATIONS

10-WAY TPN DISTRIBUTION BOARD, WITH INTEGRAL 100A/300MA MCCB
INCOMER AND FINAL CIRCUIT MCB'S AS SPECIFIED, A3B TYPE
OR APPROVED EQUIV.

NO. DATE ISSUED REVISION FOR TENDER ☐ FOR INFORMATION ☐ FOR BUILDING PERMIT ☐ FOR APPROVAL ☐ FOR CONSTRUCTION ☐				
PROPOSED CONSTRUCTION OF X-RAY & CT-SCAN BLOCK				
 THE MINISTRY OF HEALTH, COMMUNITY DEVELOPMENT, GENDER, ELDERLY AND CHILDREN (MHCDEC) Myra Dattolah Mirvish, P.O. BOX 745, 40478 DOHOMA Tel : +261-22-2342300/5 Email : proj@kalya.gov.kh Web : www.moh.gov.kh				
GROUND FLOOR DISTRIBUTION BOARD SCHEMATIC				
SCALE	DATE	DRAWN	DESIGN	CHECK
NTS	NOV 2021	BORISIN	BORISIN	E.M
Drawing Number		DX-1-RAY & CT-SCAN-ENR-001		